
FHWA REG NO.	STATE	PROJECT NO.	YEAR	SHEET NO.	SHEETS
7	KANSAS	54-87-TE-0039-01	1997	11	43

UTILITY OWNERS:
CITY OF WICHITA WATER AND SEWER DEPARTMENT (316) 268-4908
MULTIMEDIA CABLEVISION (316) 262-0661
SOUTHWEST BELL TELEPHONE 800-734-7630
WILLIAMS NATURAL GAS PIPELINE (918) 588-4200
KANSAS GAS AND ELECTRIC (316) 832-3169 OR 832-3180

CONTRACTOR TO VERIFY LOCATIONS OF ALL UTILITIES PRIOR TO DIGGING.

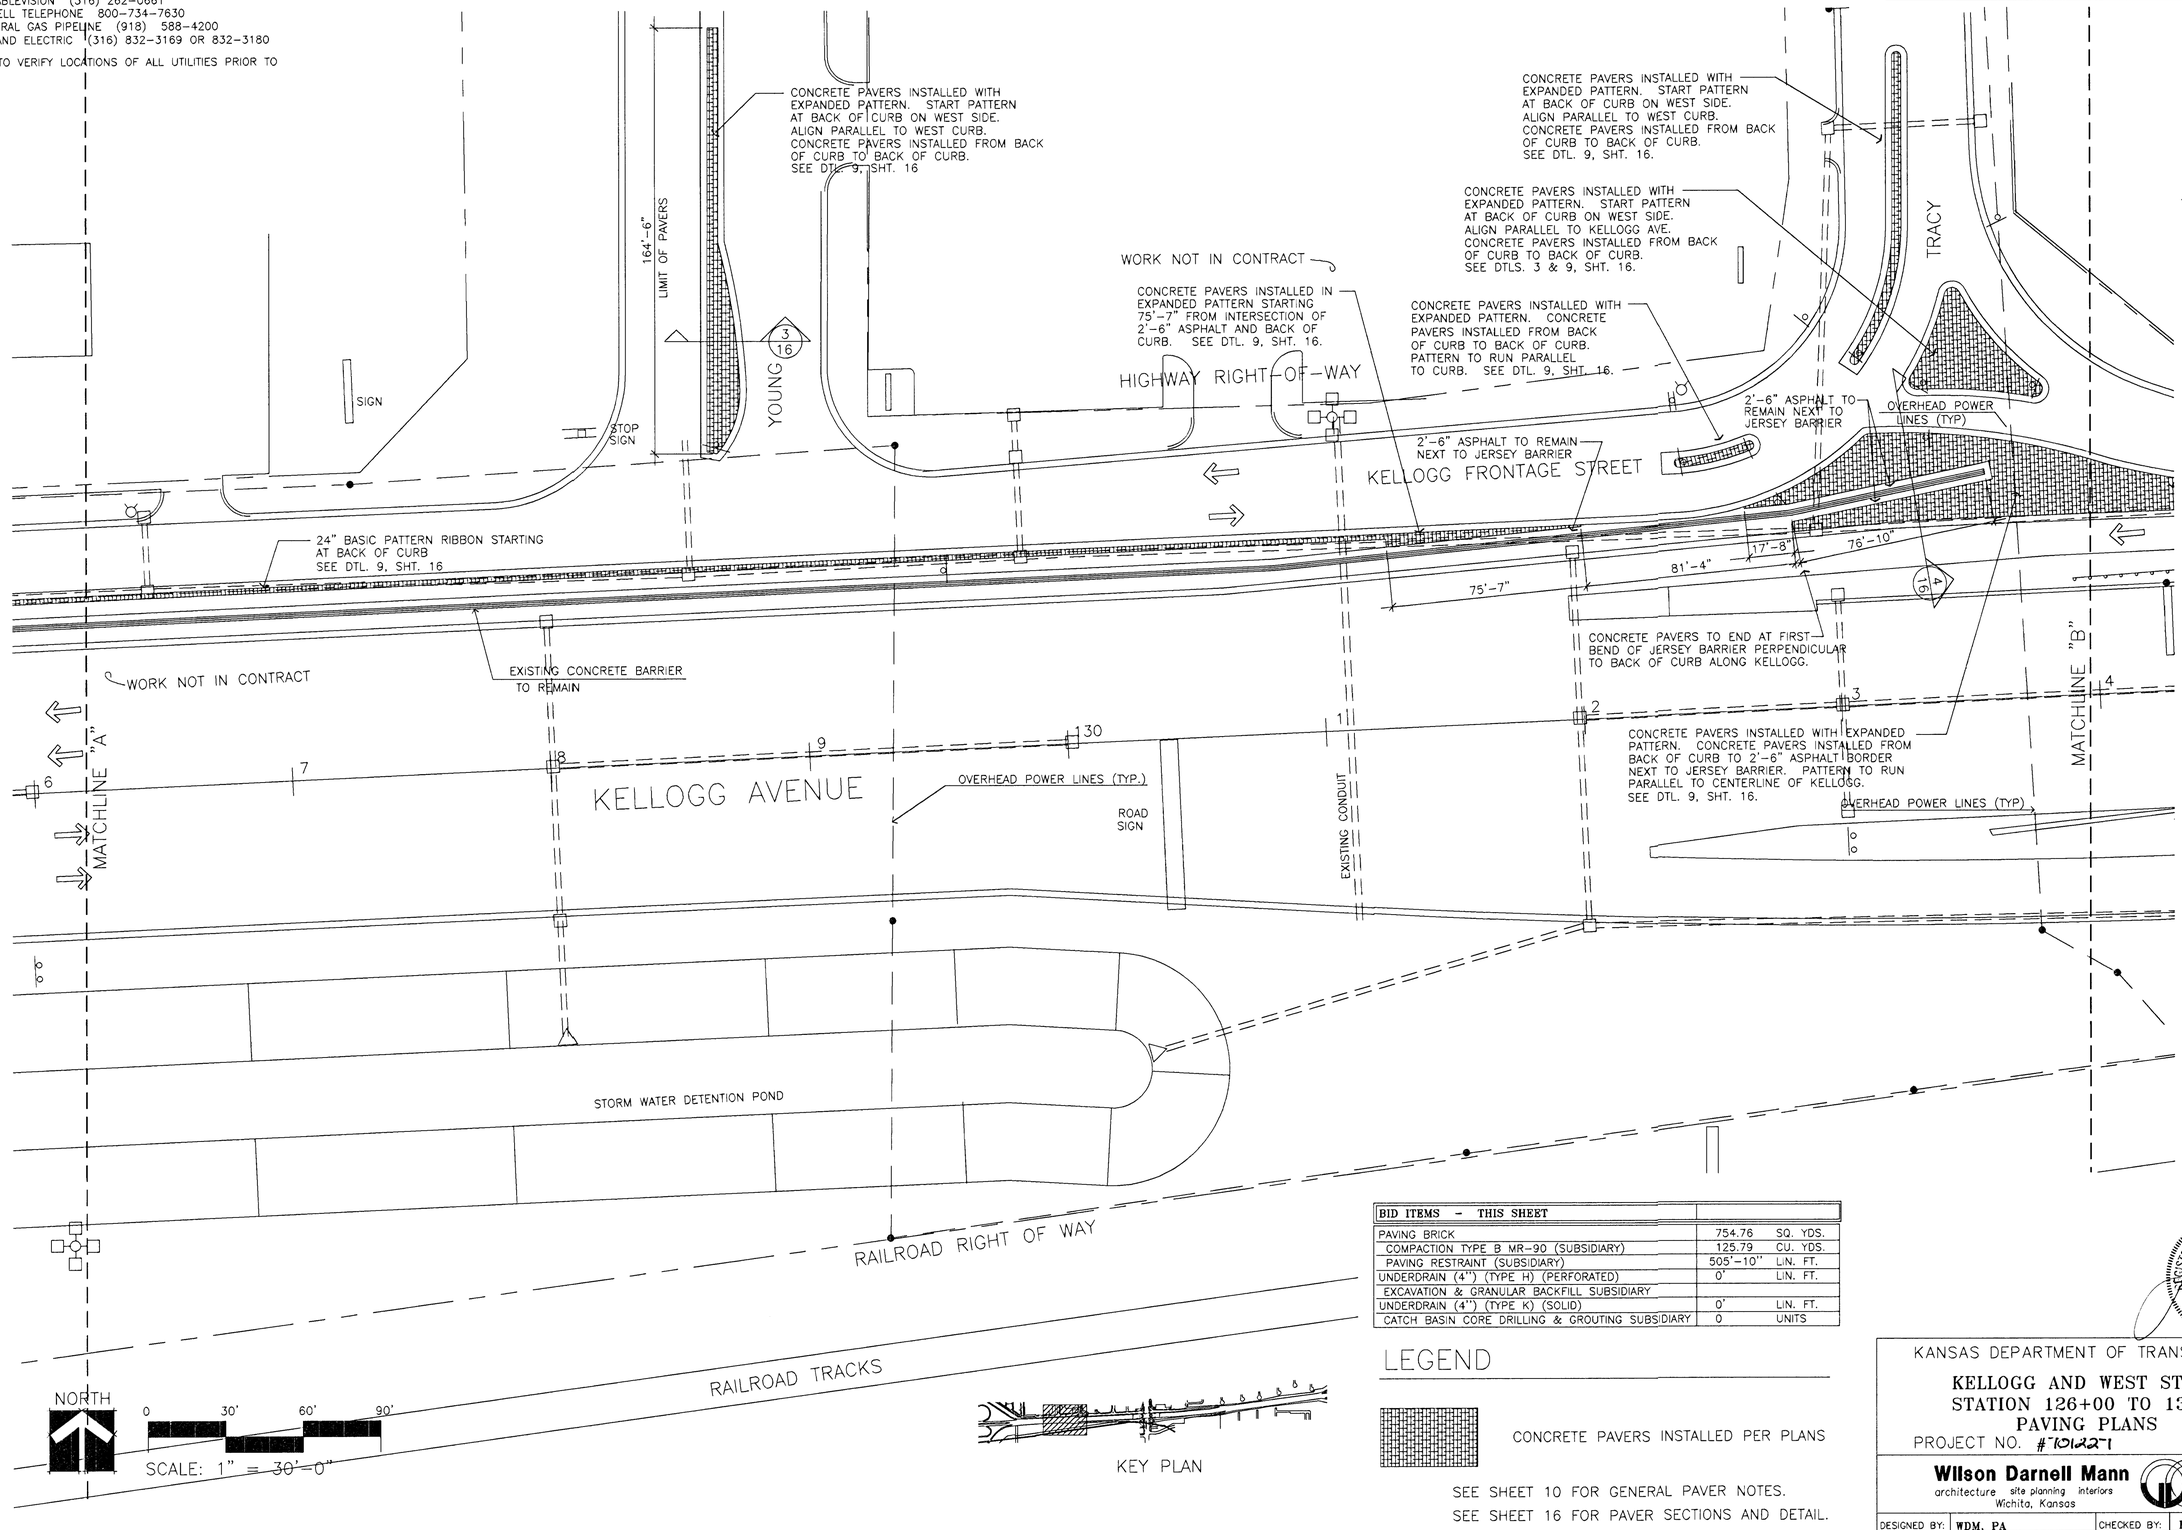

KEY PLAN

BID ITEMS - THIS SHEET		
PAVING BRICK	754.76	SQ. YDS.
COMPACTION TYPE B MR-90 (SUBSIDIARY)	125.79	CU. YDS.
PAVING RESTRAINT (SUBSIDIARY)	505'-10"	LIN. FT.
UNDERDRAIN (4") (TYPE H) (PERFORATED)	0'	LIN. FT.
EXCAVATION & GRANULAR BACKFILL SUBSIDIARY		
UNDERDRAIN (4") (TYPE K) (SOLID)	0'	LIN. FT.
CATCH BASIN CORE DRILLING & GROUTING SUBSIDIARY	0	UNITS

LEGEND

CONCRETE PAVERS INSTALLED PER PLANS

SEE SHEET 10 FOR GENERAL PAVER NOTES.
SEE SHEET 16 FOR PAVER SECTIONS AND DETAIL.

REGISTERED LANDSCAPE ARCHITECT LEE M. EACHUS 933 7-31-97 STATE OF KANSAS

KANSAS DEPARTMENT OF TRANSPORTATION

KELLOGG AND WEST STREET
STATION 126+00 TO 134+00
PAVING PLANS
PROJECT NO. #70122-1

Wilson Darnell Mann
architecture site planning interiors
Wichita, Kansas

DESIGNED BY:	WDM, PA	CHECKED BY:	LME	
DRAWN BY:	SKW	DATE: 7/31/97	SHEET	11 OF 43

12-17-97
E:\94082\PAV-2
E:\94082\MAINBASE E:\94082\PAVERS