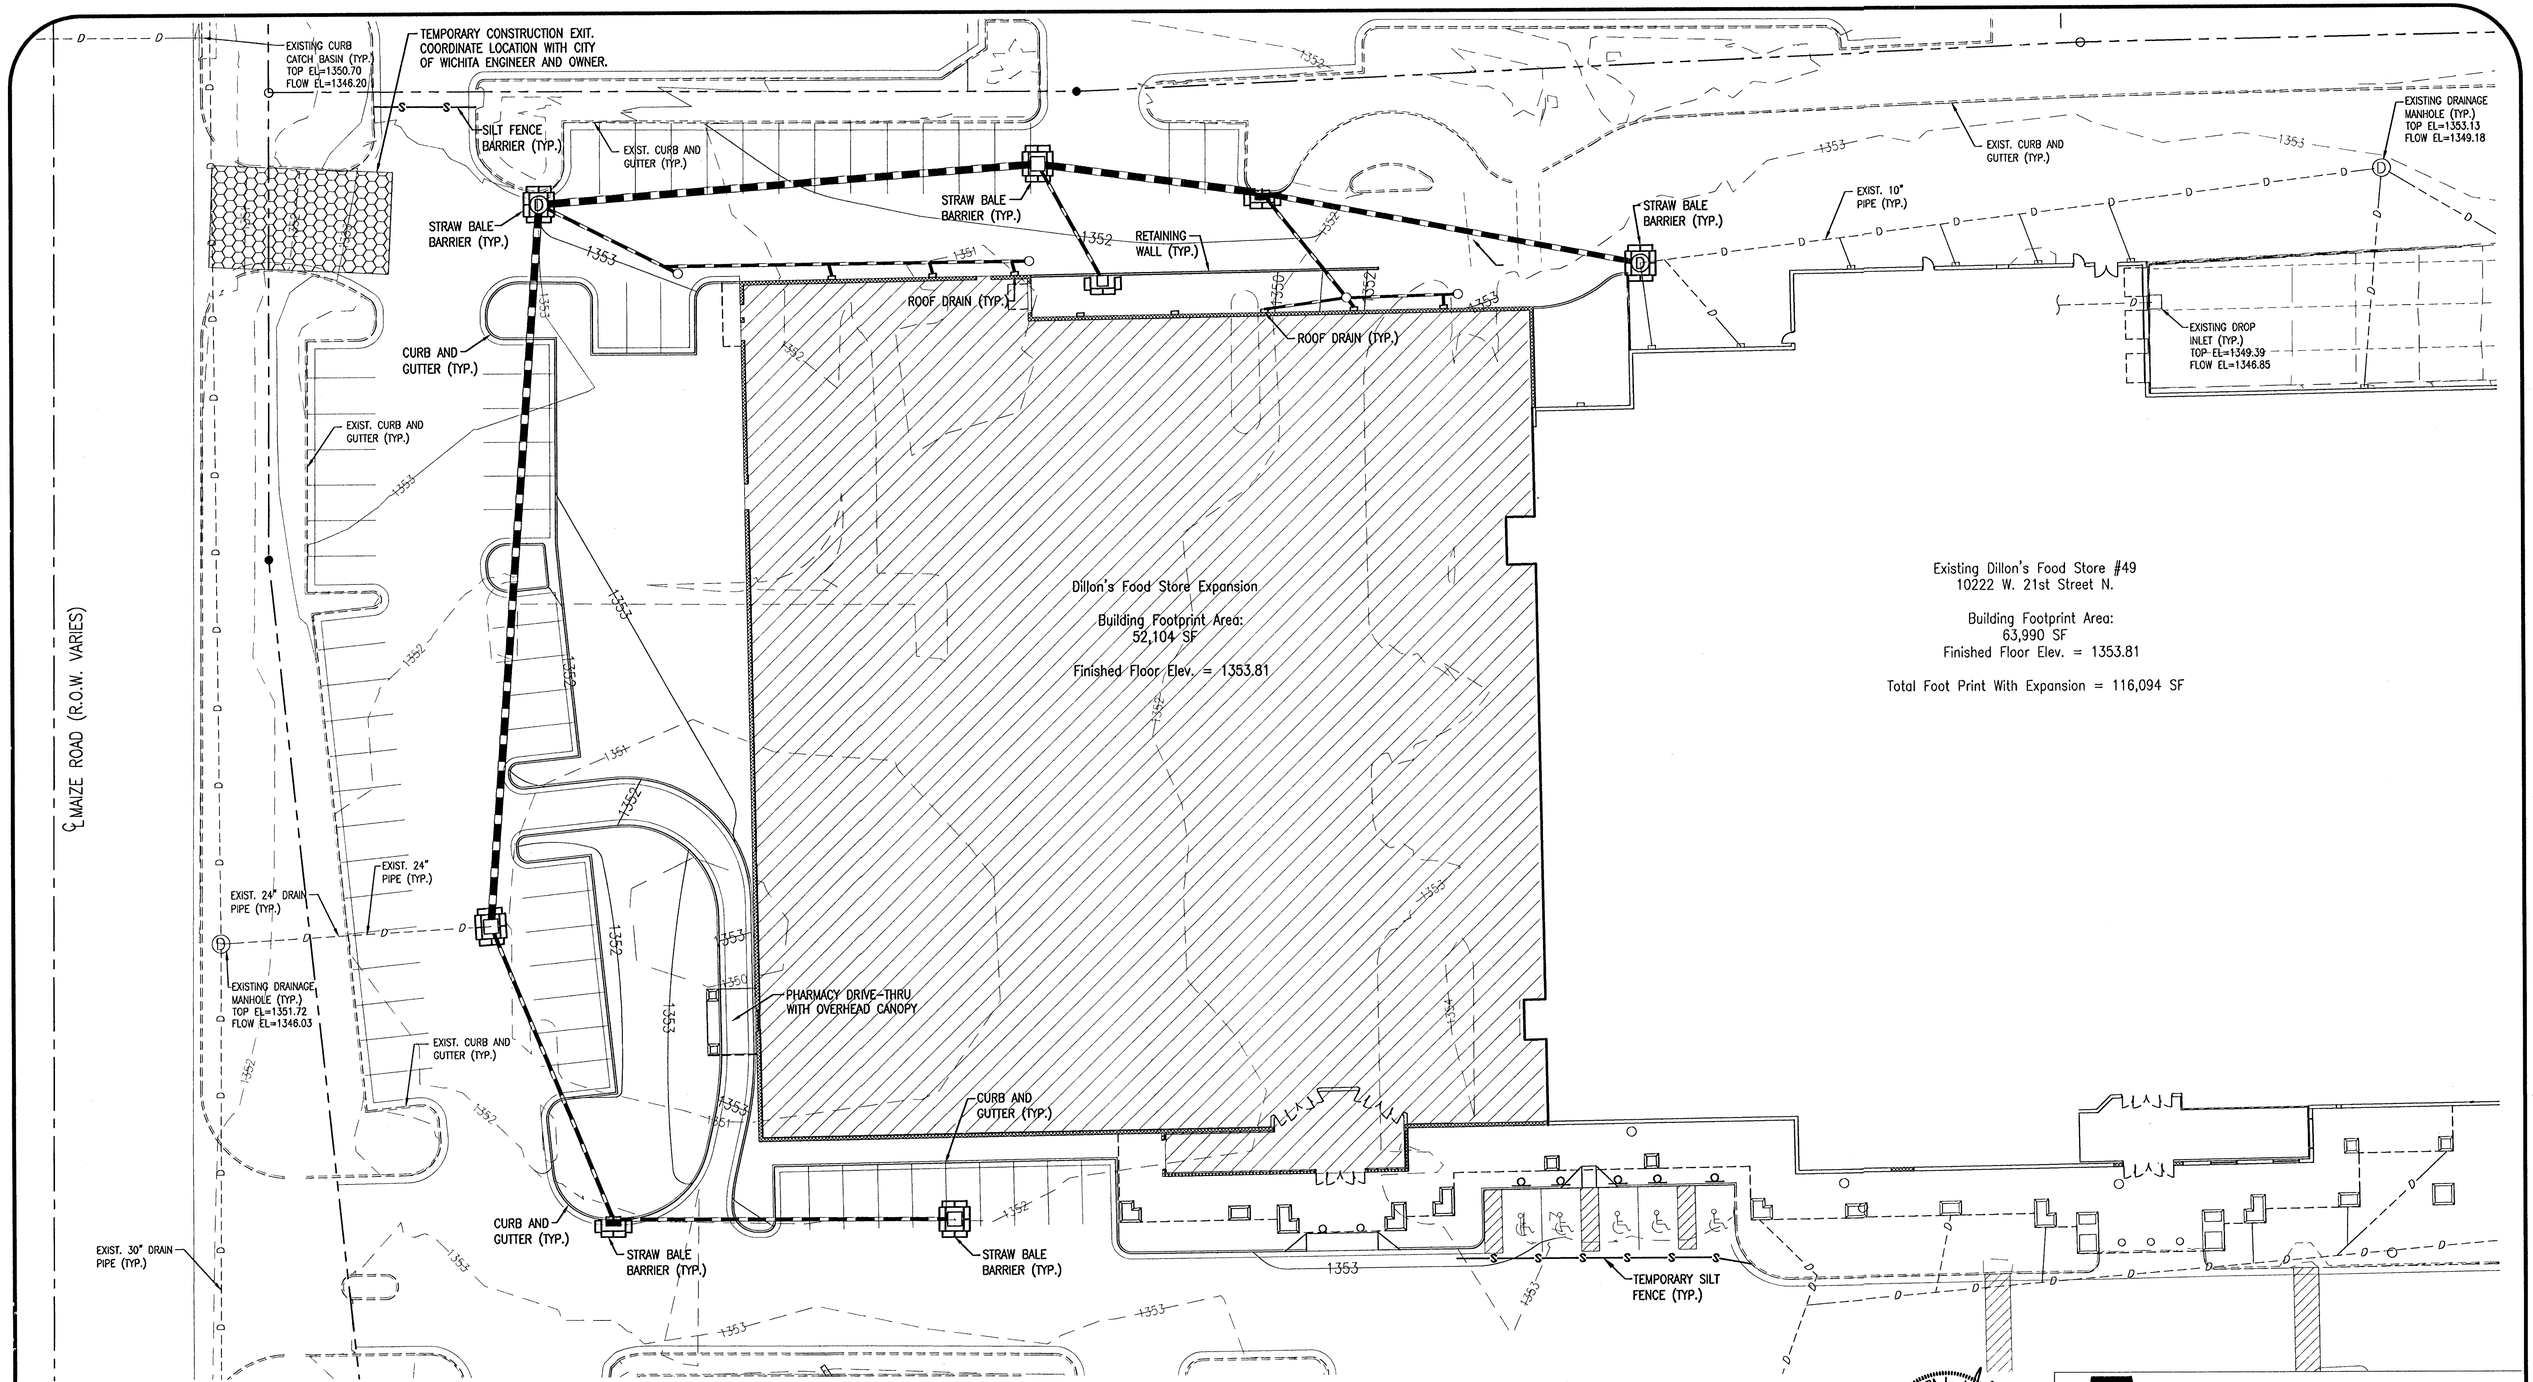



Existing Dillon's Food Store #49
10222 W. 21st Street N.

Building Footprint Area:
63,990 SF
Finished Floor Elev. = 1353.81

Total Foot Print With Expansion = 116,094 SF

**CONSTRUCTION ENTRANCE NOTE:**
CONTRACTOR TO PROVIDE A TEMPORARY STABILIZED CONSTRUCTION ENTRANCE TO MINIMIZE SEDIMENT DEPOSITING ON CITY STREETS. TEMPORARY STABILIZED CONSTRUCTION ENTRANCE TO CONFORM TO CITY OF WICHITA'S MINIMUM STANDARDS (SEE SHEET 10 OF 11). CONTRACTOR TO COORDINATE LOCATION OF TEMPORARY STABILIZED CONSTRUCTION ENTRANCE WITH CITY OF WICHITA, ENGINEER, AND OWNER.

GRAPHIC SCALE
0 20 30 40
( IN FEET )
1 inch = 20 ft.

CARA L. LAU LICENSED 42 8/31 KANSAS PROFESSIONAL ENGINEER

Pickering Firm Incorporated
Planning · Architecture · Engineering · Management
8775 Lenox Center Court Suite 200 Memphis, TN 38115
901.758.0510 901.272.0511 FAX

DILLON'S FOOD STORE #49 BUILDING EXPANSION
PROJECT NAME
EROSION CONTROL PLAN
SHEET TITLE

| ATP | ATP | CLM |
|---|---|---|
| DESIGN BY | DRAWN BY | CHECKED BY |
| 08-08-06 | 21047-02 | 3 OF 11 |
| DATE | JOB NUMBER | SHEET |

K:\21047-02\Plans\DRAINAGE PLANS\047-02-C3-EROSION-CONTROL.dwg
Plot Scale 1=30
cplotkin/ August 08, 2006-3:10 PM