
FOX RIDGE ADDITION
PHASE 13, PART 2
DITCH GRADING PLAN

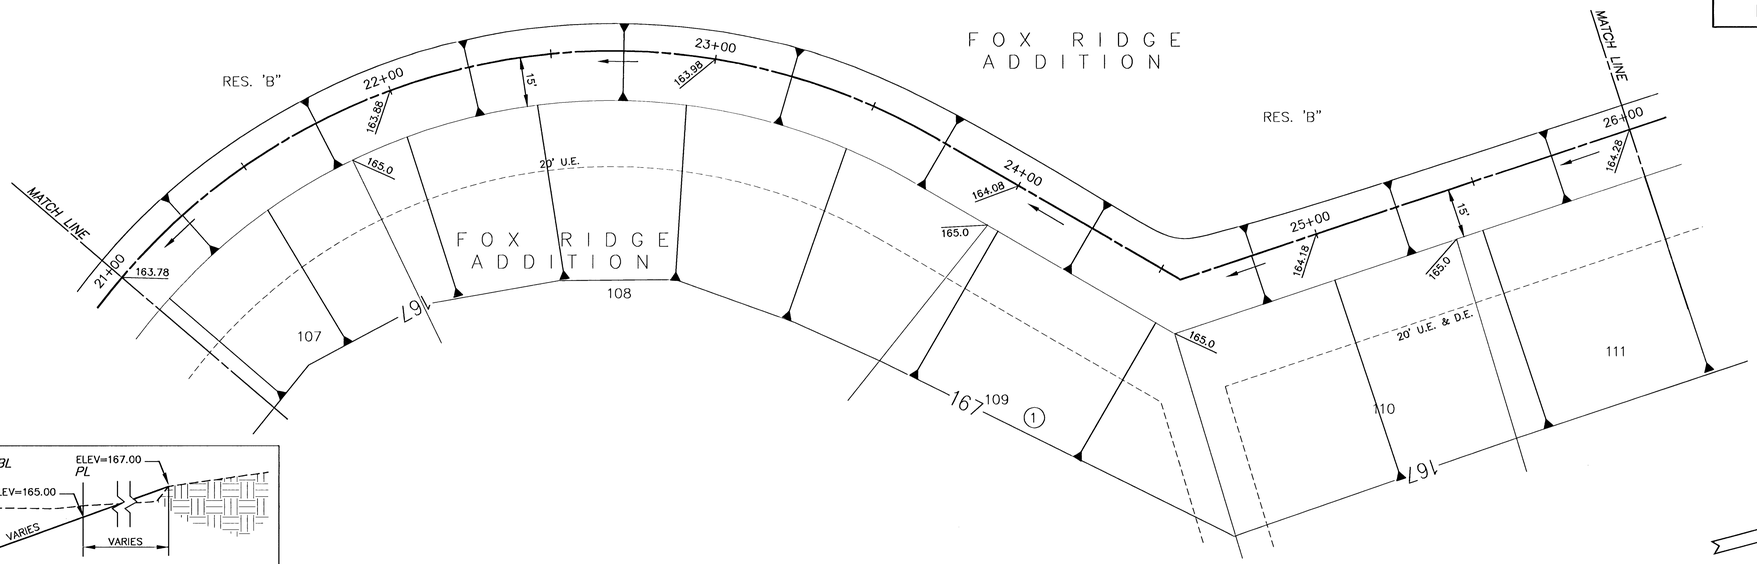


TYPICAL DITCH SECTION

STA. 17+20 TO 28+20
NO SCALE

PLAN DITCH GRADING


SCALE: 1"=20'

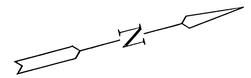

SCALE: 1"=20'
20 10 0 20

PROFILE DITCH GRADING

SCALE: HORIZ. 1"=20'
SCALE: VERT. 1"=5'

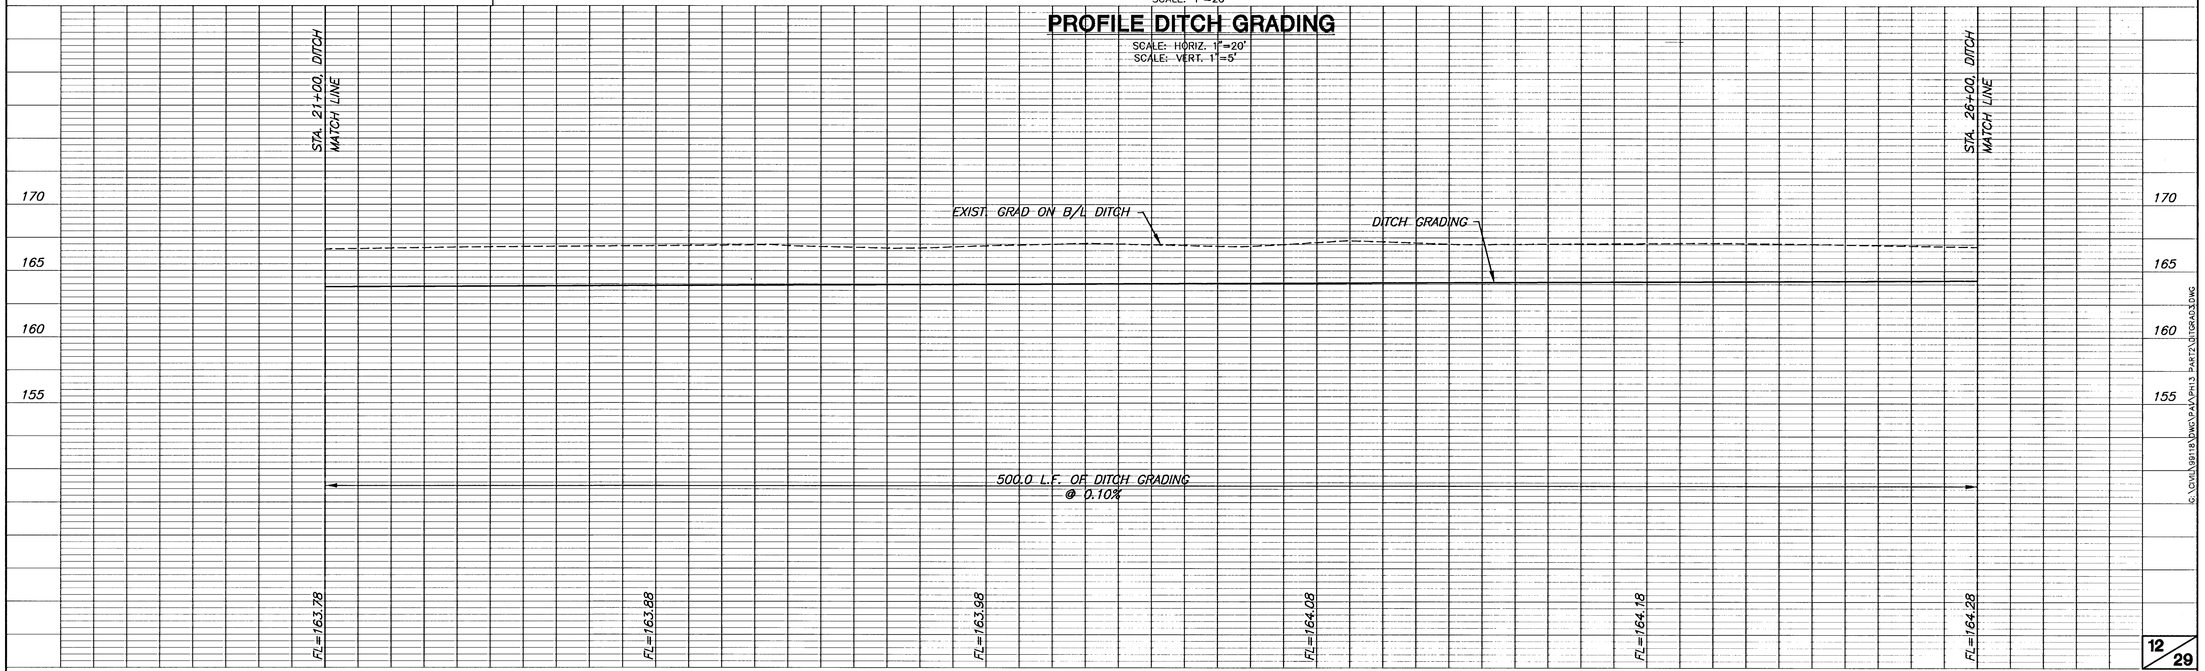

C:\CIVIL\08113\DWG\PAD\PH13 PART2\GTDRAG3.DWG