
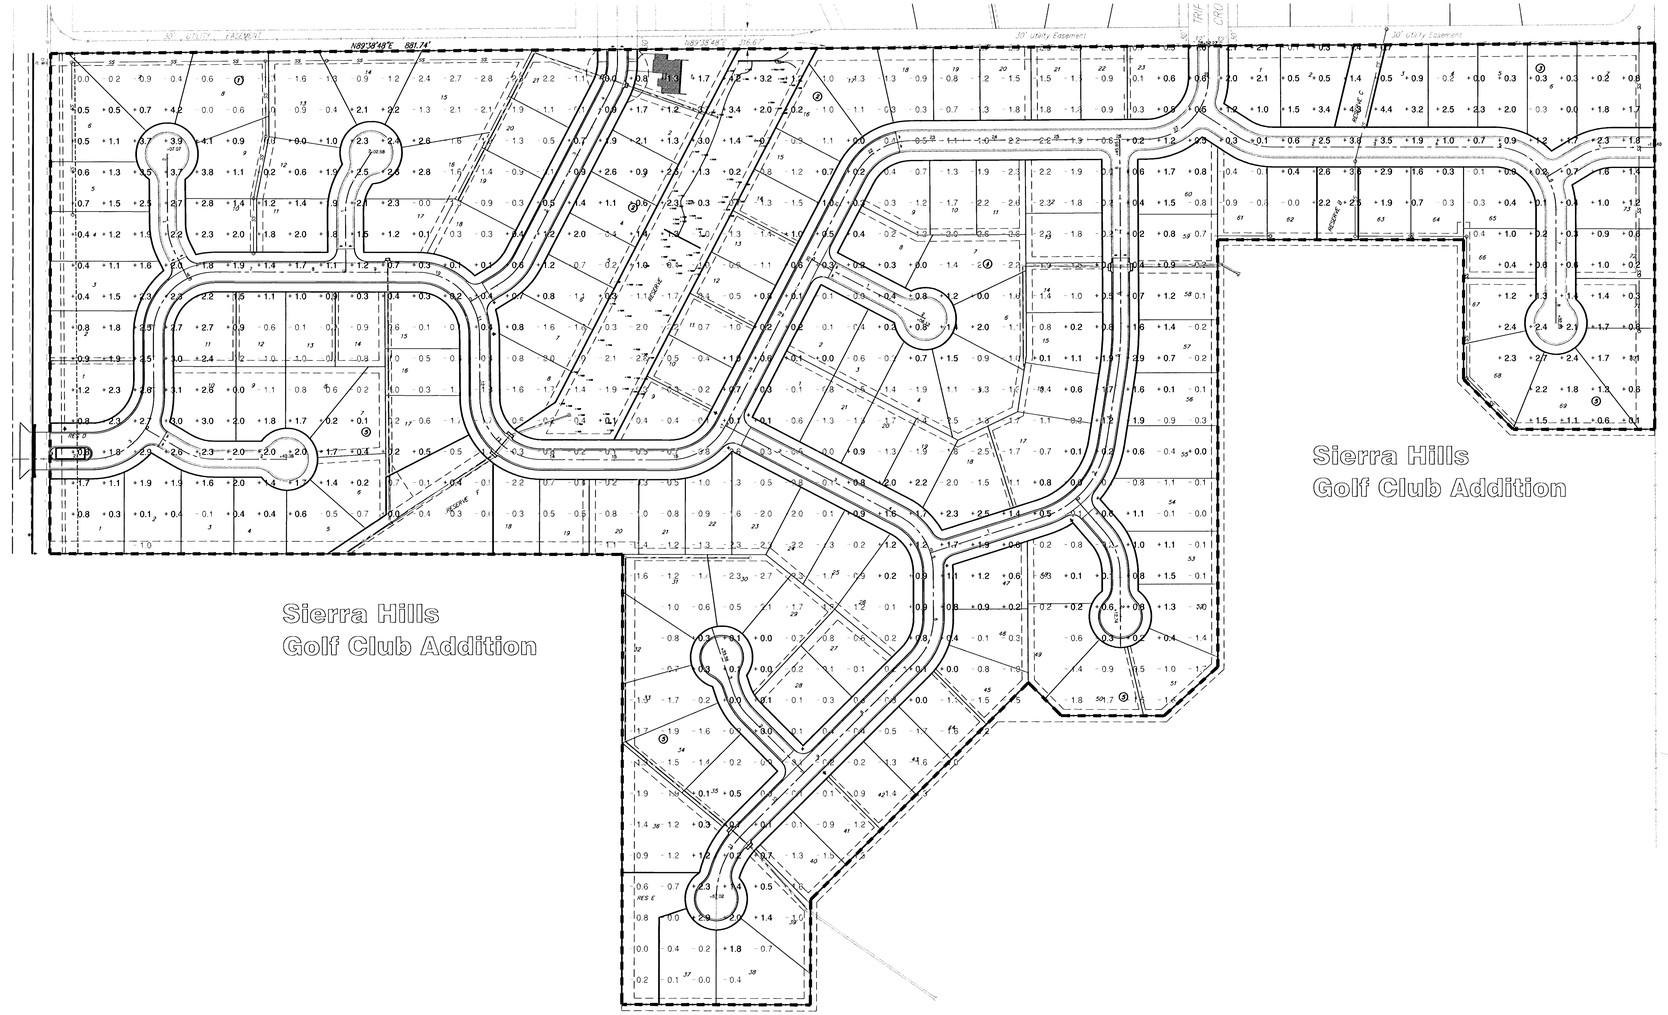


SITE EARTHWORK TOTALS	
FILL	49000 YDS
CUT	39000 YDS
TOTAL	10000 YDS FILL

TOTALS DO NOT INCLUDE PONDS

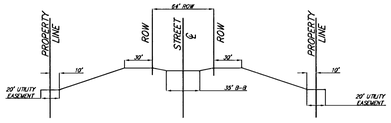

TYPICAL LOT SECTION

WASTE EXCESS CUT AS INDICATED.

MATCH PROPOSED GRADING TO EASEMENT GRADING DONE WITH SANITARY SEWER PROJECT #x

SEED, FERTILIZE AND MULCH DISTURBED LOTS BETWEEN RIGHT-OF-WAY AND REAR-YARD UTILITY EASEMENTS.

Scale: 1" = 150'

CONSTRUCTION LIMITS

Sierra Hills Addition

Site Grading Plan

WICHITA, KANSAS

Ruggles & Bohm, P.A.
Engineering, Surveying, Land Planning
924 North Main
Wichita, Kansas 67203
www.rbkansas.com
(316) 264-8008
(316) 264-4021 fax
E-mail: info@rbkansas.com

DESIGN	CMB
DRAWN	EJG
REVIEW	
UTILITY	
DATE	Apr. 10, 2003
SHEET	34 OF 69
RB JOB	2201
DRAWING FILE	Paving Details [Site Grading 01]
PROJECT NUMBER	472-83703