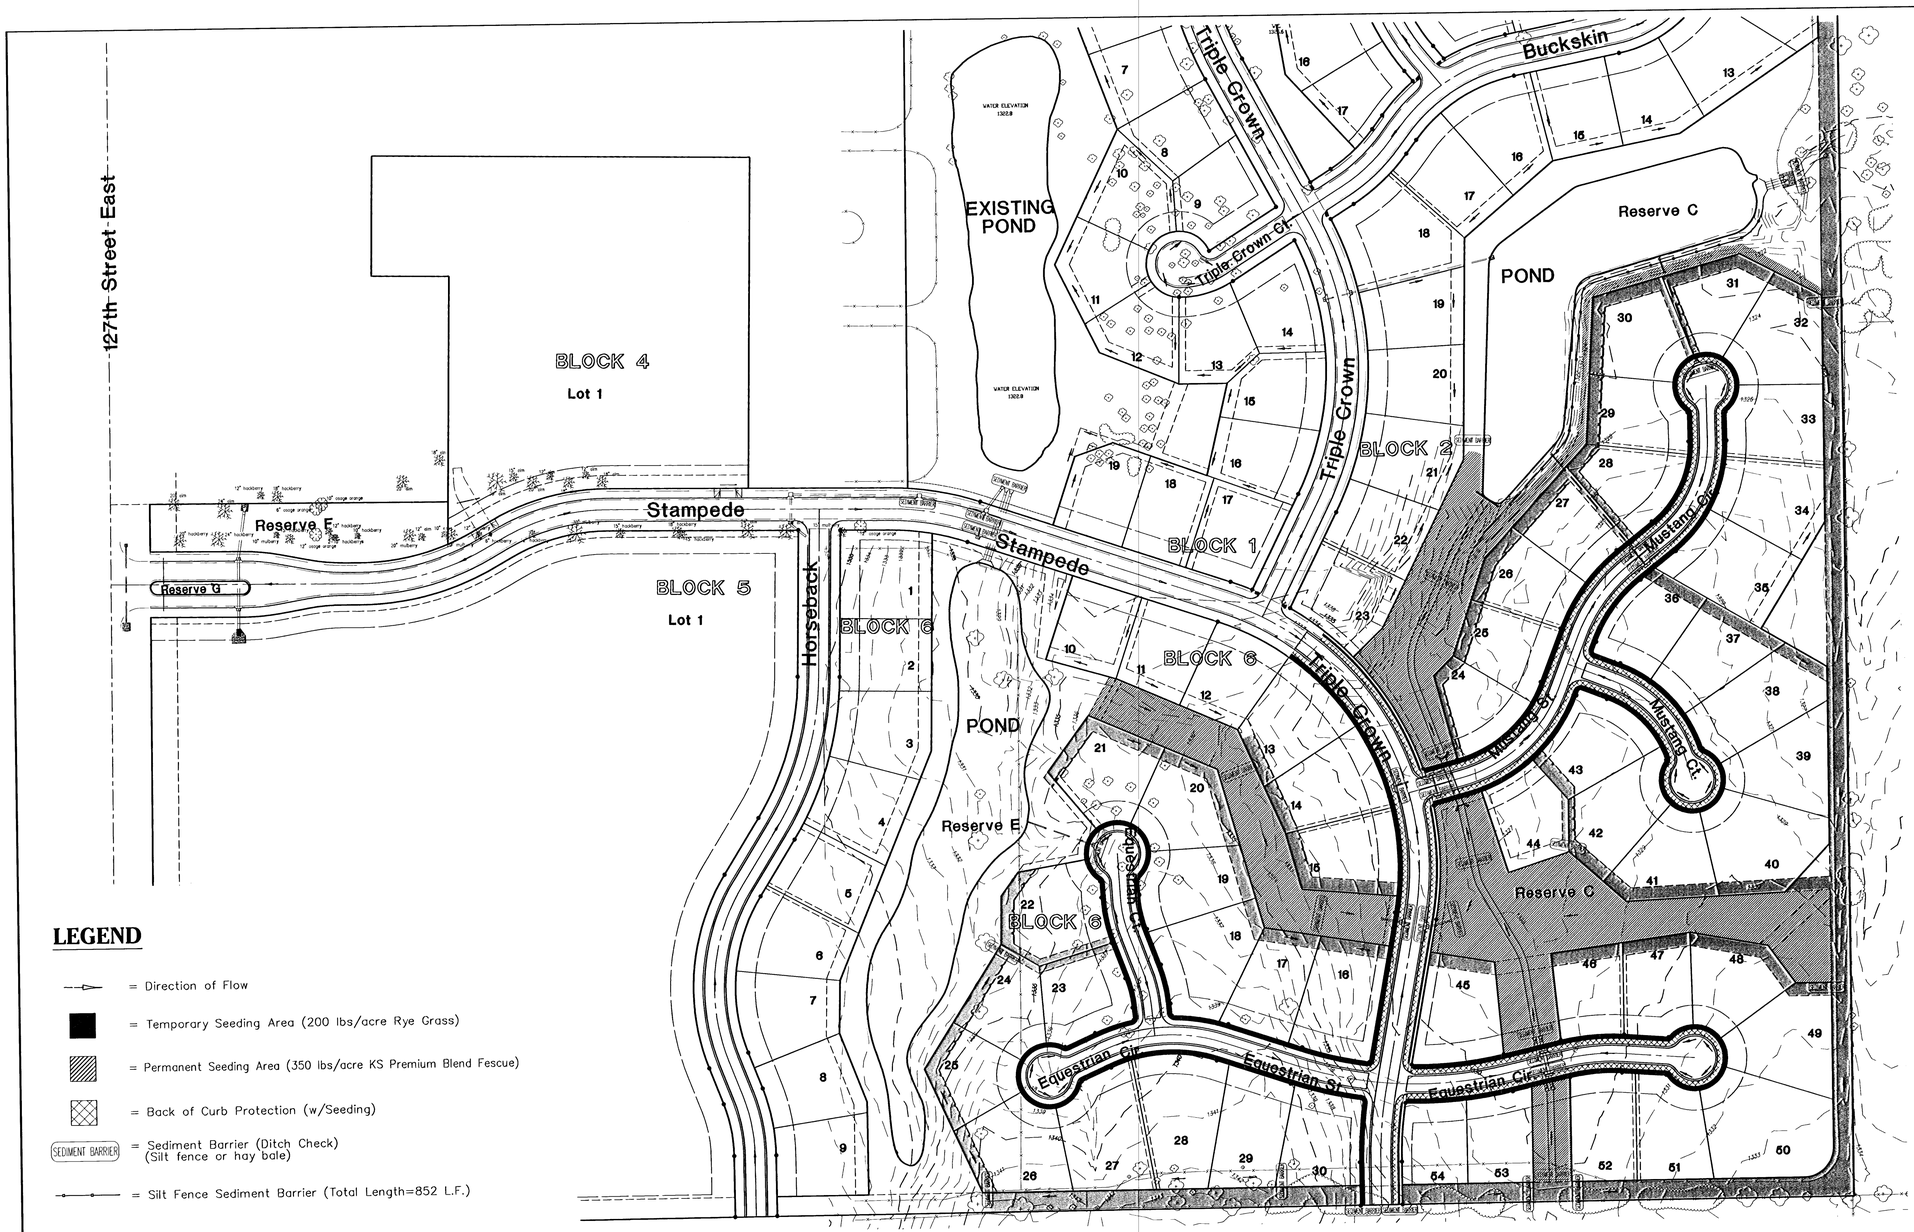


LEGEND

- = Direction of Flow
- = Temporary Seeding Area (200 lbs/acre Rye Grass)
- = Permanent Seeding Area (350 lbs/acre KS Premium Blend Fescue)
- = Back of Curb Protection (w/Seeding)
- SEDIMENT BARRIER = Sediment Barrier (Ditch Check) (Silt fence or hay bale)
- = Silt Fence Sediment Barrier (Total Length=852 L.F.)

Storm Water Pollution Prevention Plan - Phase 2

EQUESTRIAN ESTATES

An Addition to Wichita - Sedgwick County, Kansas

NOTES:

1. Contractor shall grade all right-of-way areas according to elevations shown on Lot Grading Plan. (Cost subsidiary to Site Clearing/Restoration.)
2. Contractor shall seed all disturbed areas within Right-of-Way and Easements with temporary grass. See General Notes for seeding information. Total Area = 6.4 Acres.
3. Contractor shall seed all disturbed areas within Reserves and outside of right-of-way with permanent grass. See General Notes for seeding information. Total Area = 4.4 Acres.

No.	Date	By	Approved	Revision

EQUESTRIAN ESTATES ADDITION - PHASE 2
STREET IMPROVEMENTS
STORM WATER POLLUTION PREVENTION PLAN
CITY OF WICHITA, KANSAS
JAMES L. ARMOUR, P.E. - CITY ENGINEER
C.O.W. Project # 472-83430 C.O.A. # 765969

POE & ASSOCIATES, INC.
CONSULTING ENGINEERS
5940 E. Central, Suite 200 ■ Wichita, KS 67208-4242
Phone 316/685-4114 ■ FAX 316/685-4444

FINAL

Designed By: JPD
Drawn By: JPD
Poe Job No.: 1694J
Date: January 2006

Sheet 76 of 78