
PLANT MATERIAL SCHEDULE

SYMBOL	QTY.	BOTANICAL NAME/ COMMON NAME	SIZE/CAL.	HEIGHT	SPREAD	ROOT	REMARKS
GB	13	Ginkgo Biloba 'Autumn Gold'/ 'Autumn Gold' Ginkgo	4 1/4"-4 1/2"	16'-18'	8 - 10'	B & B	Full, Matched, Upright, "or equal" male cultivar
QS	24	Quercus Shumardi/ Shumard Red Oak	3 1/2 - 4"	14 - 16'	8 - 10'	100 Gal.	Full, Matched, Upright
PA	48	Polygonum Aubertii/ Chinese Fleece Vine		24"	-	1 Gal.	Full

SCALE: 1"=20'

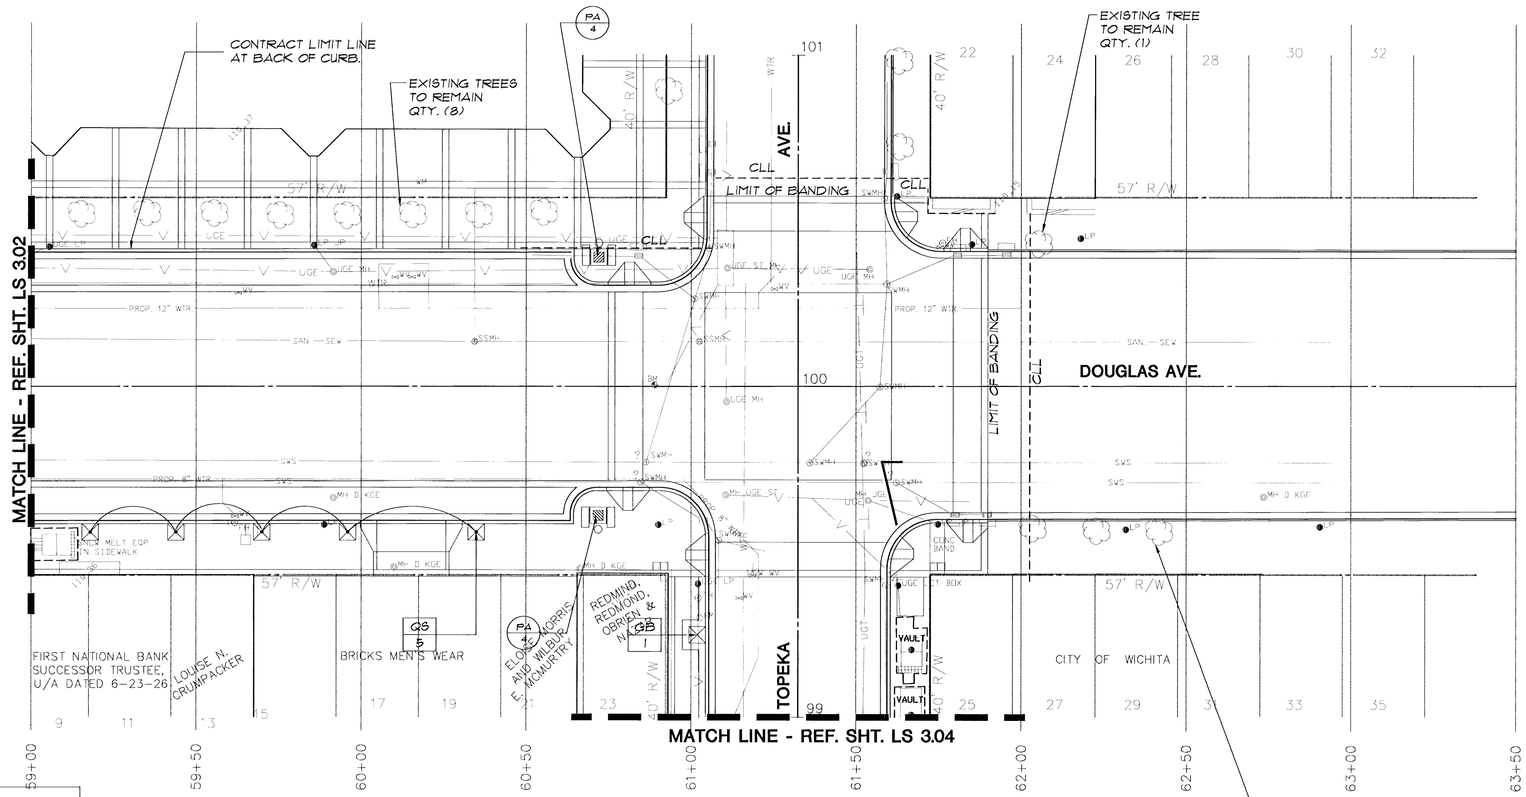

GENERAL LEGEND

- PROPERTY LINE
- CONTRACT LIMIT LINE
- CENTER LINE
- EXISTING UTILITY LINES (WTR, UGT, GAS, SWS, UGE)
- EDGE OF BASEMENT
- DETAIL REFERENCE: 1 / L 100 — DETAIL NO. / SHEET NO.
- EXISTING VAULTS

PLANTING LEGEND

- GROUNDCOVER
- PROPOSED TREES
- EXISTING TREES
- G.C. REFERENCE: 1 — GROUNDCOVER SYM.
- TREE REFERENCE: TS / 1 — TREE SYMBOL / QUANTITY
- SE — STEEL EDGE

Revised 4/99

the swa group

Landscape Architecture
Site Planning
Urban Design

2211 N. Lamar, Suite 400
Dallas, TX 75202
214-954-0016

MID-KANSAS ENGINEERING CONSULTANTS, INC.
411 N. WEBB ROAD
WICHITA, KS. 67206
316-684-9600

STREETSCAPES
PROJECT NAME

PLANTING PLAN
DOUGLAS AVE @ 59+00 TO 63+50
SHEET TITLE

DESIGN BY:	DRAWN BY:	CHECKED BY:
DT	PM, EM, LJ	JM
DATE	JOB NO.	SHEET/OF
OCT '95	SWA MKC-251	LS 3.03

G:\CIVIL\9210\SWA\L9210-3A.DWG Tue May 11 15:55:43 1999