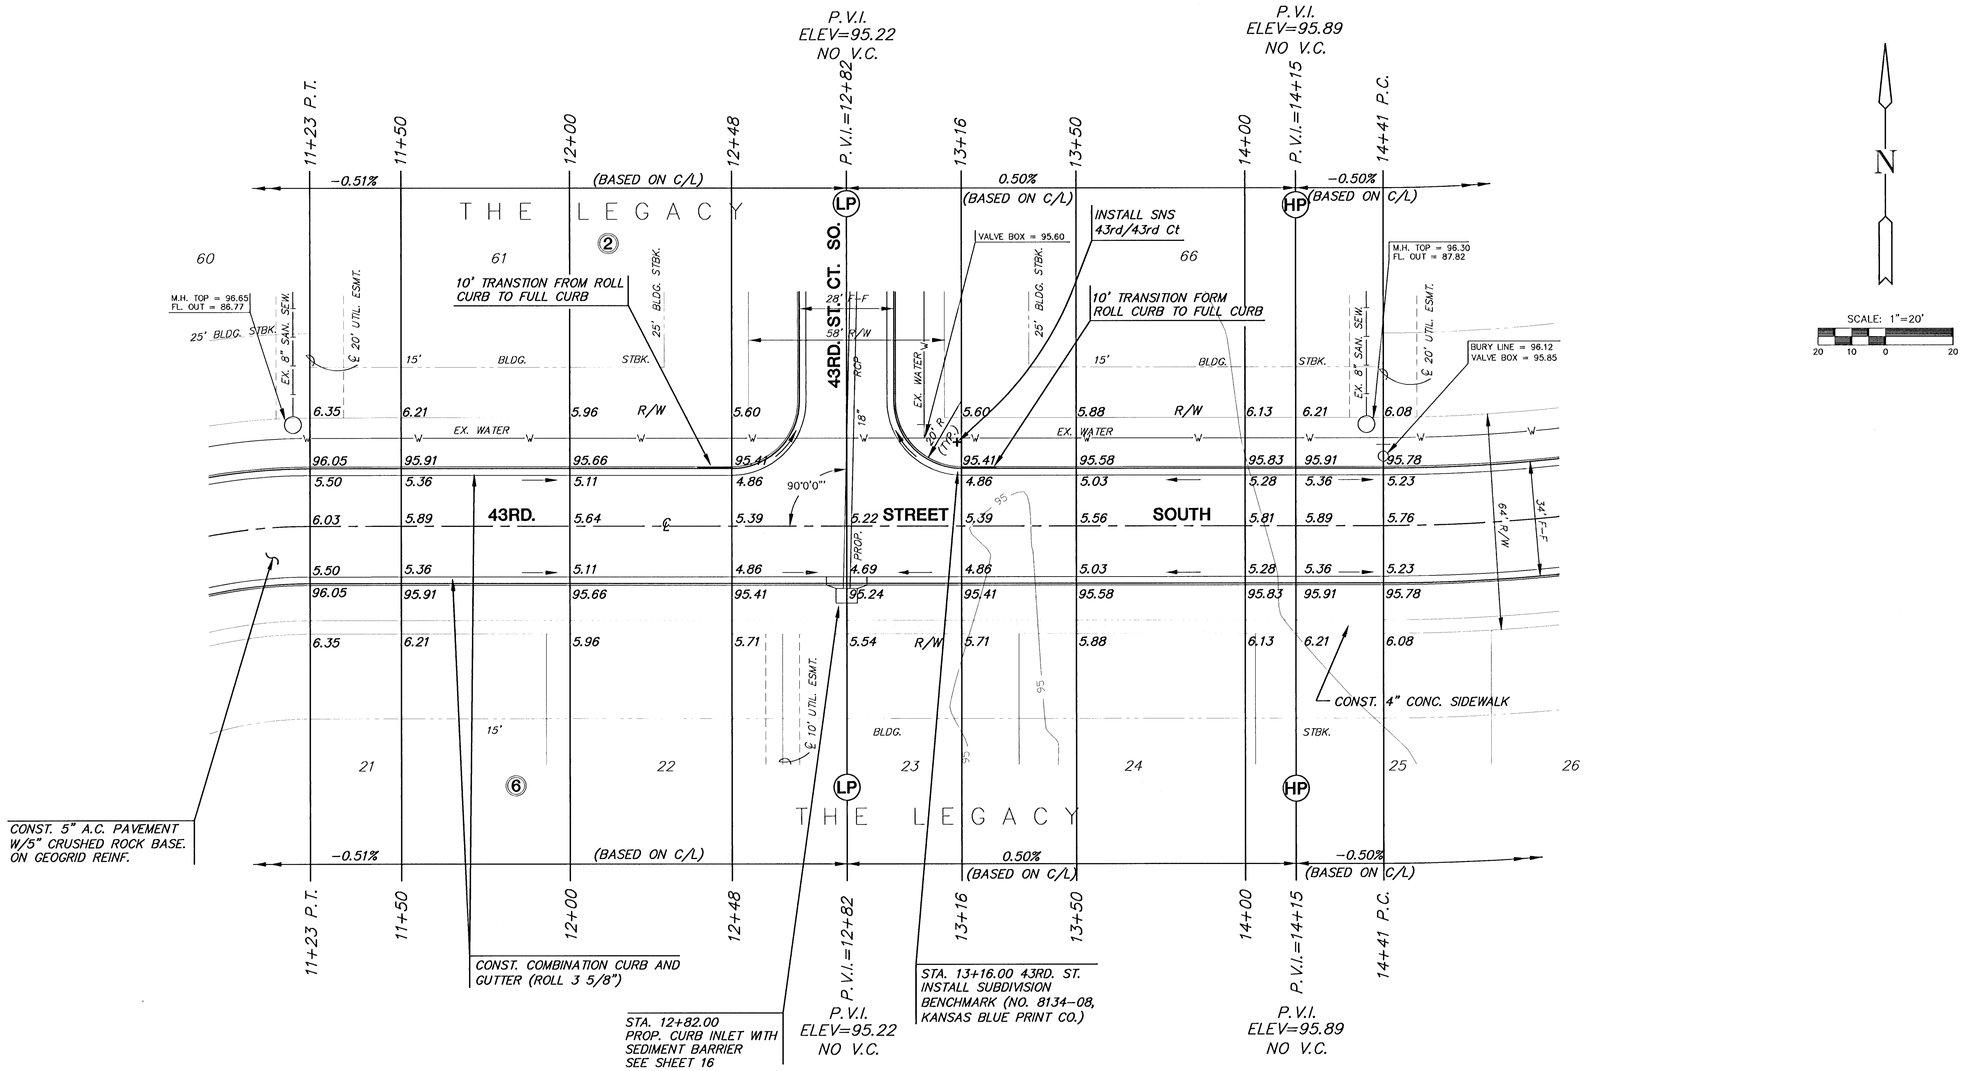


SUBDIVISION BENCH MARKS

NO.	STREET AND STATION	FROM CL	DESCRIPTION	ELEVATIONS
1	ST. PAUL/43RD. 9+67.97	17.5' LT.	SOUTHWEST END OF RETURN @ 43RD. & ST. PAUL CIR.	95.96
2	ST. PAUL/43RD. 13+16.00	17.5' LT.	SOUTHEAST END OF RETURN @ 43RD. & 43RD. CT.	95.41

NOTE: CONTRACTOR SHALL INSTALL SUBDIVISION BENCH MARKS ("FLAT SURVEY MARKERS NO. 8134-08 3" TOP DIAMETER" PROVIDED BY KANSAS BLUE PRINT CO., INC.) COSTS TO BE CONSIDERED SUBSIDIARY TO CONSTRUCTION OF COMBINED CURB AND GUTTER.

NOTE:
TOP OF CURB ELEVATIONS SHOWN ARE FOR FULL CURB. CONSTRUCT COMBINED CURB & GUTTER, ROLLED (3 5/8").

LEGEND

STREET SIGN & SIGN LOCATION (SEE SIGN ASSEMBLY TABLE FOR TYPE & STATION OF SIGN)

MKEC ENGINEERING CONSULTANTS
411 N. WEBB ROAD
WICHITA, KS. 67206
316 - 684 - 9600

THE LEGACY ADDITION PHASE 2
PROJECT NAME

ST. PAUL/43RD. STREET SOUTH PAVING PLAN
SHEET TITLE

DK	DM	DK
DESIGN BY:	DRAWN BY:	CHECKED BY:
FEBRUARY 2002	01264E2	10 / 23
DATE	JOB NO.	SHEET/OF

G:\CIVIL\8513B\0126AP\PAV\01264E2.DWG Wed Feb 27 21:11:11 2002