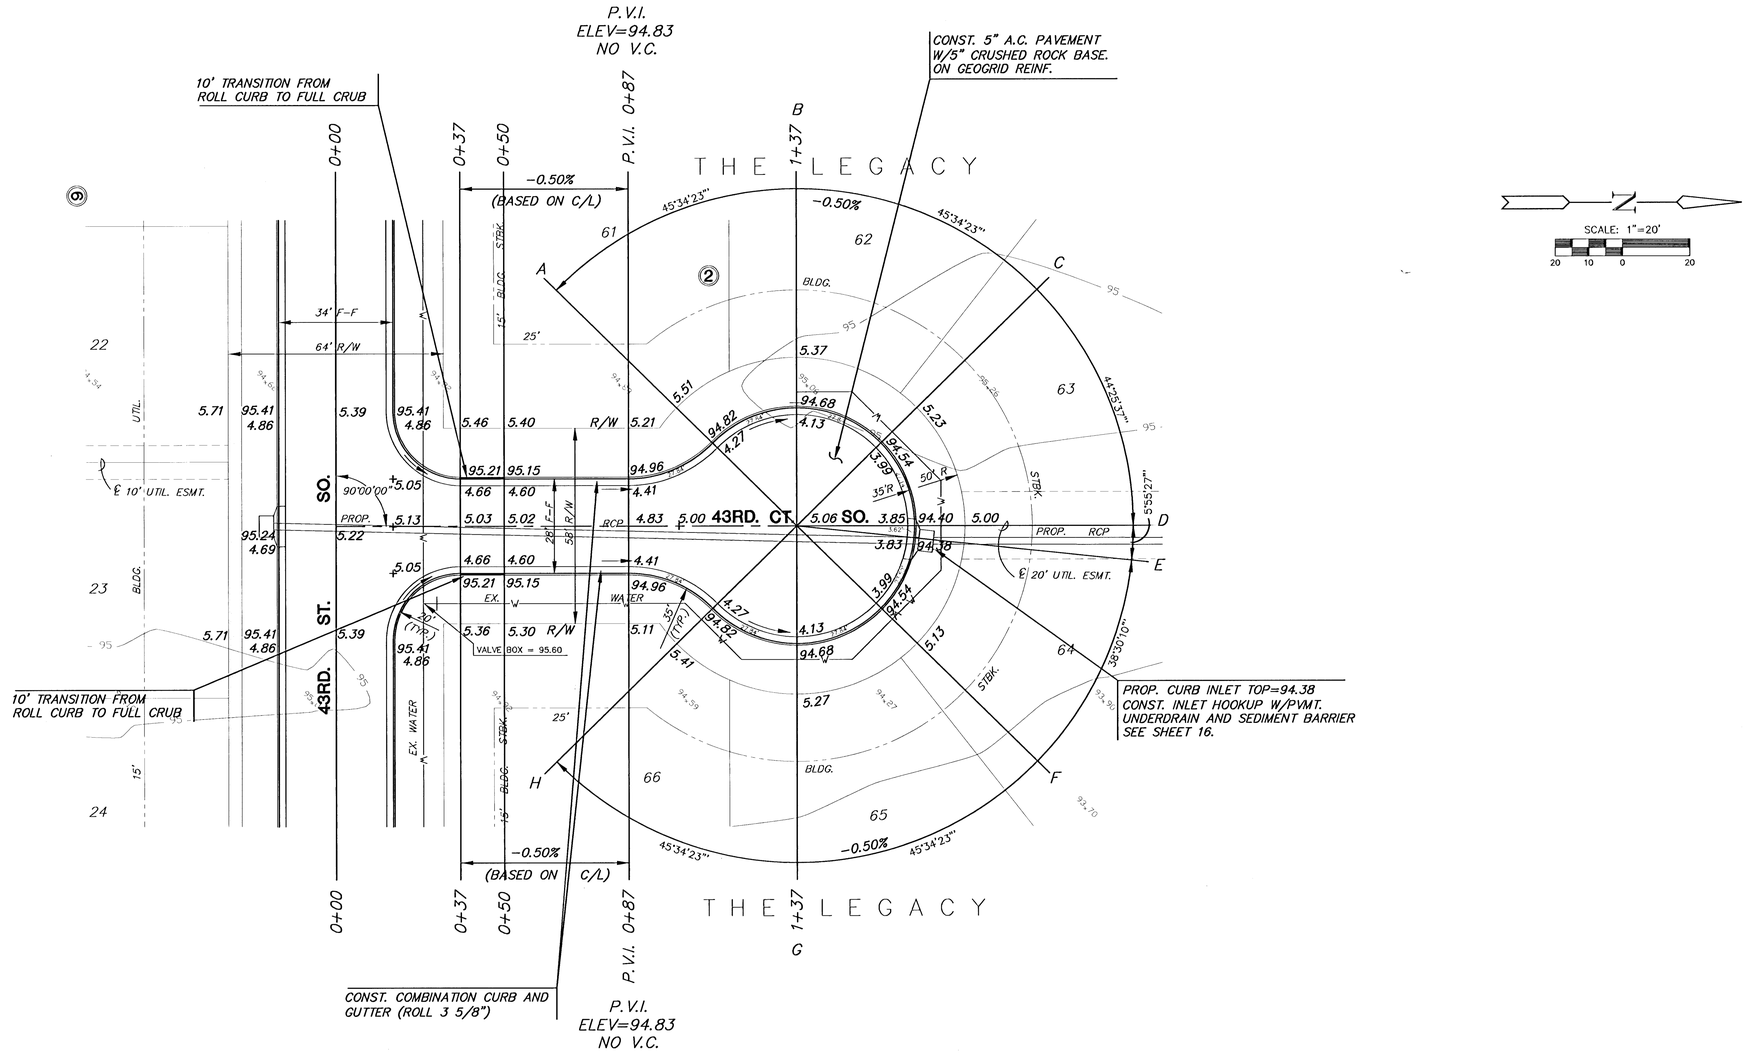


NOTE:
TOP OF CURB ELEVATIONS SHOWN ARE FOR FULL CURB. CONSTRUCT COMBINED CURB & GUTTER, ROLLED (3 5/8").

LEGEND

STREET SIGN & SIGN LOCATION (SEE SIGN ASSEMBLY TABLE FOR TYPE & STATION OF SIGN)

MKEC ENGINEERING CONSULTANTS
411 N. WEBB ROAD
WICHITA, KS. 67206
316 - 684 - 9000

THE LEGACY ADDITION PHASE 2
PROJECT NAME

43RD. STREET COURT SOUTH PAVING PLAN
SHEET TITLE

DK	DM	DK
DESIGN BY:	DRAWN BY:	CHECKED BY:
FEBRUARY 2002	01264E5	13 / 23
DATE	JOB NO.	SHEET/OF

G:\CIVIL\95138\01264\PAV\01264E5.DWG Wed Feb 27 16:36:44 2002