PAVING PLANS
INTERSECTIONS
OLIVER & FIRST
OLIVER & SECOND
GROVE & FOURTEENTH
MAIN & WILLIAM
1945
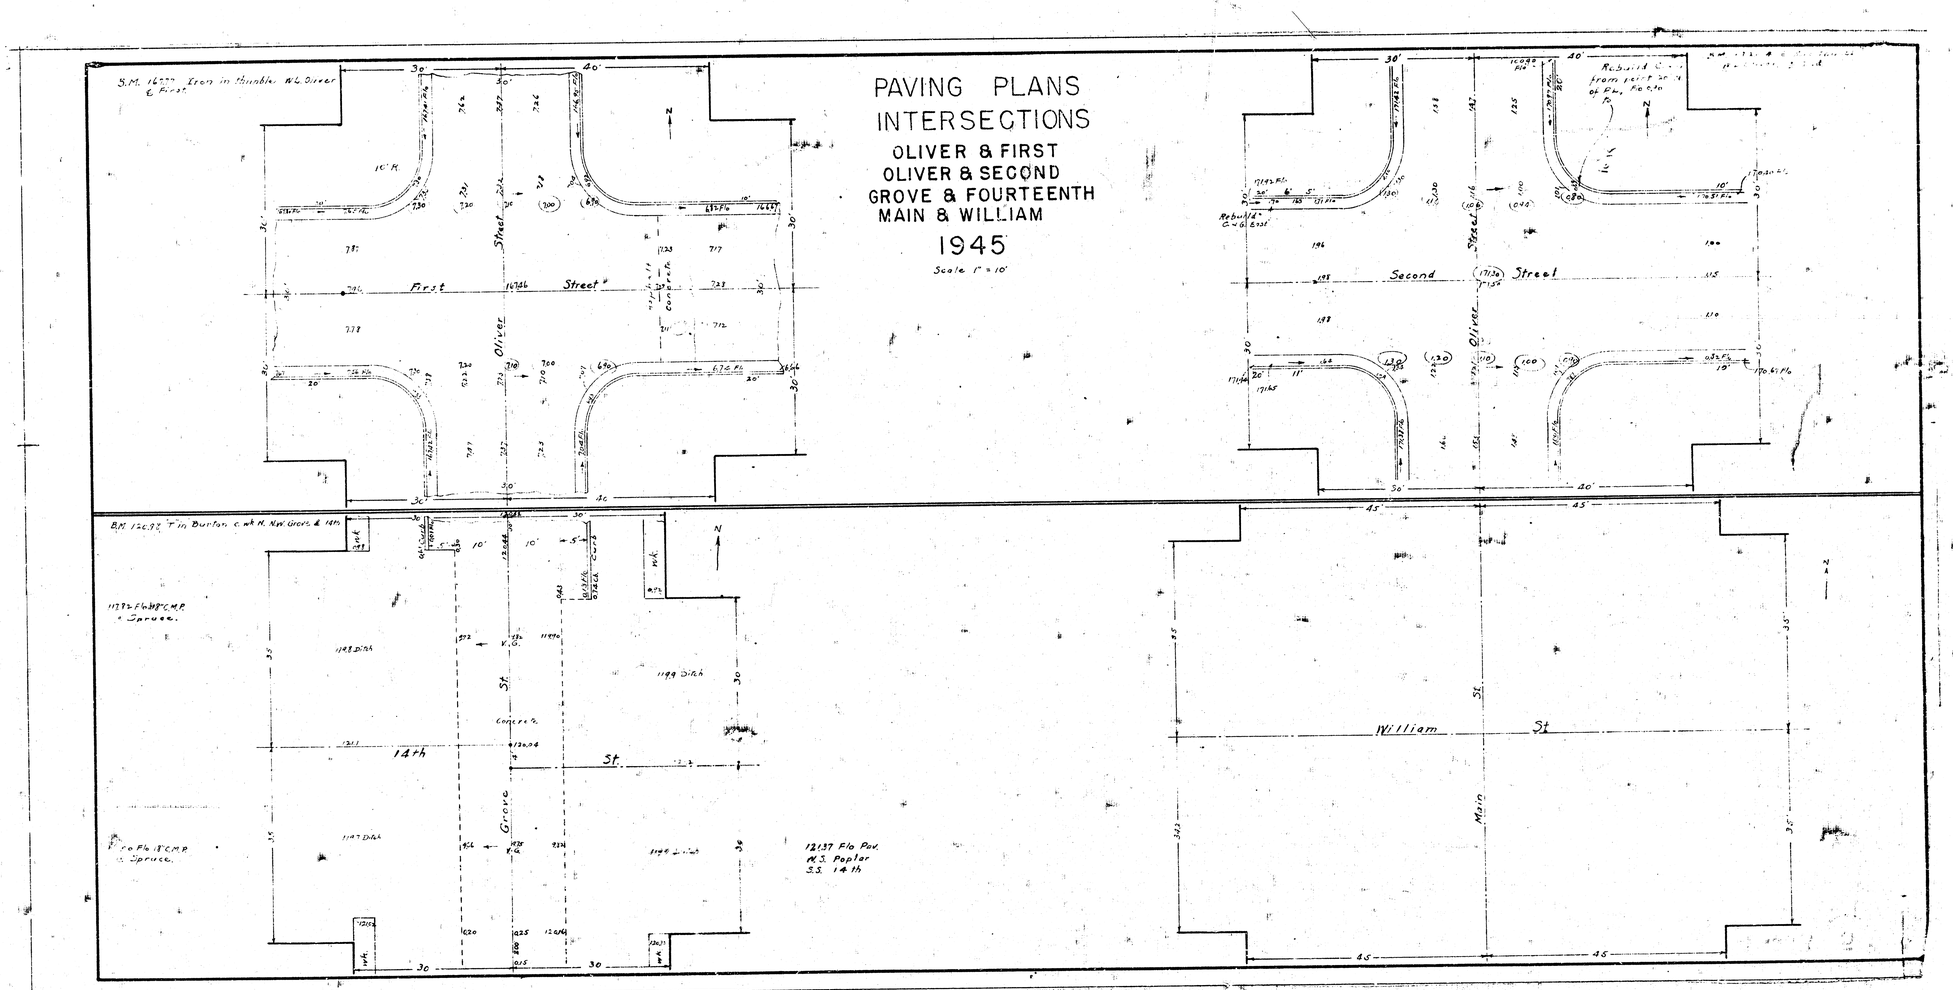
Scale 1" = 10'