RECONSTRUCTION OF CERTAIN BASKETBALL/TENNIS COURTS AND OTHER PEDESTRIAN SURFACES
PHASE I
PLANS FOR
4" SIDEWALK CONCRETE PAVEMENT CONSTRUCTION (6.00' WIDE)
IN SUNSET PARK

CITY OF WICHITA,KANSAS

INDEX NO. 785063

PROJECT NO. 472-76-245-82073-000-000-001

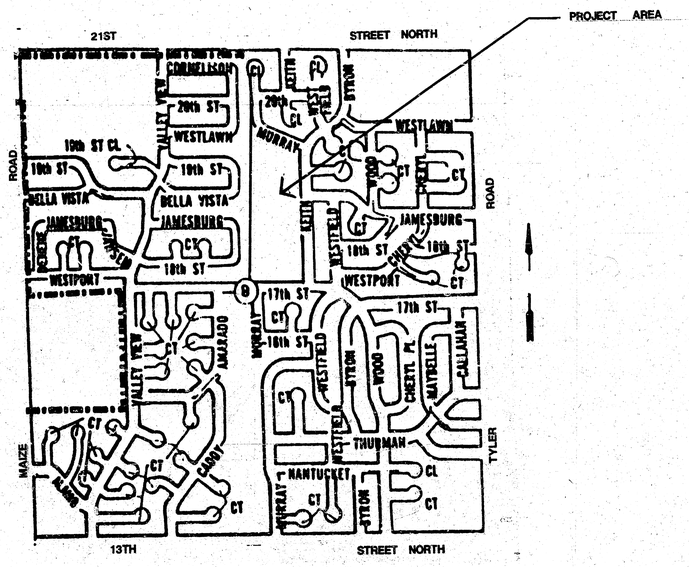

VICINITY MAP

INDEX

SHEET NO.	DESCRIPTION
1	TITLE SHEET
2	SITE PLAN

M. E. LINDEBAK, P.E.; CITY ENGINEER

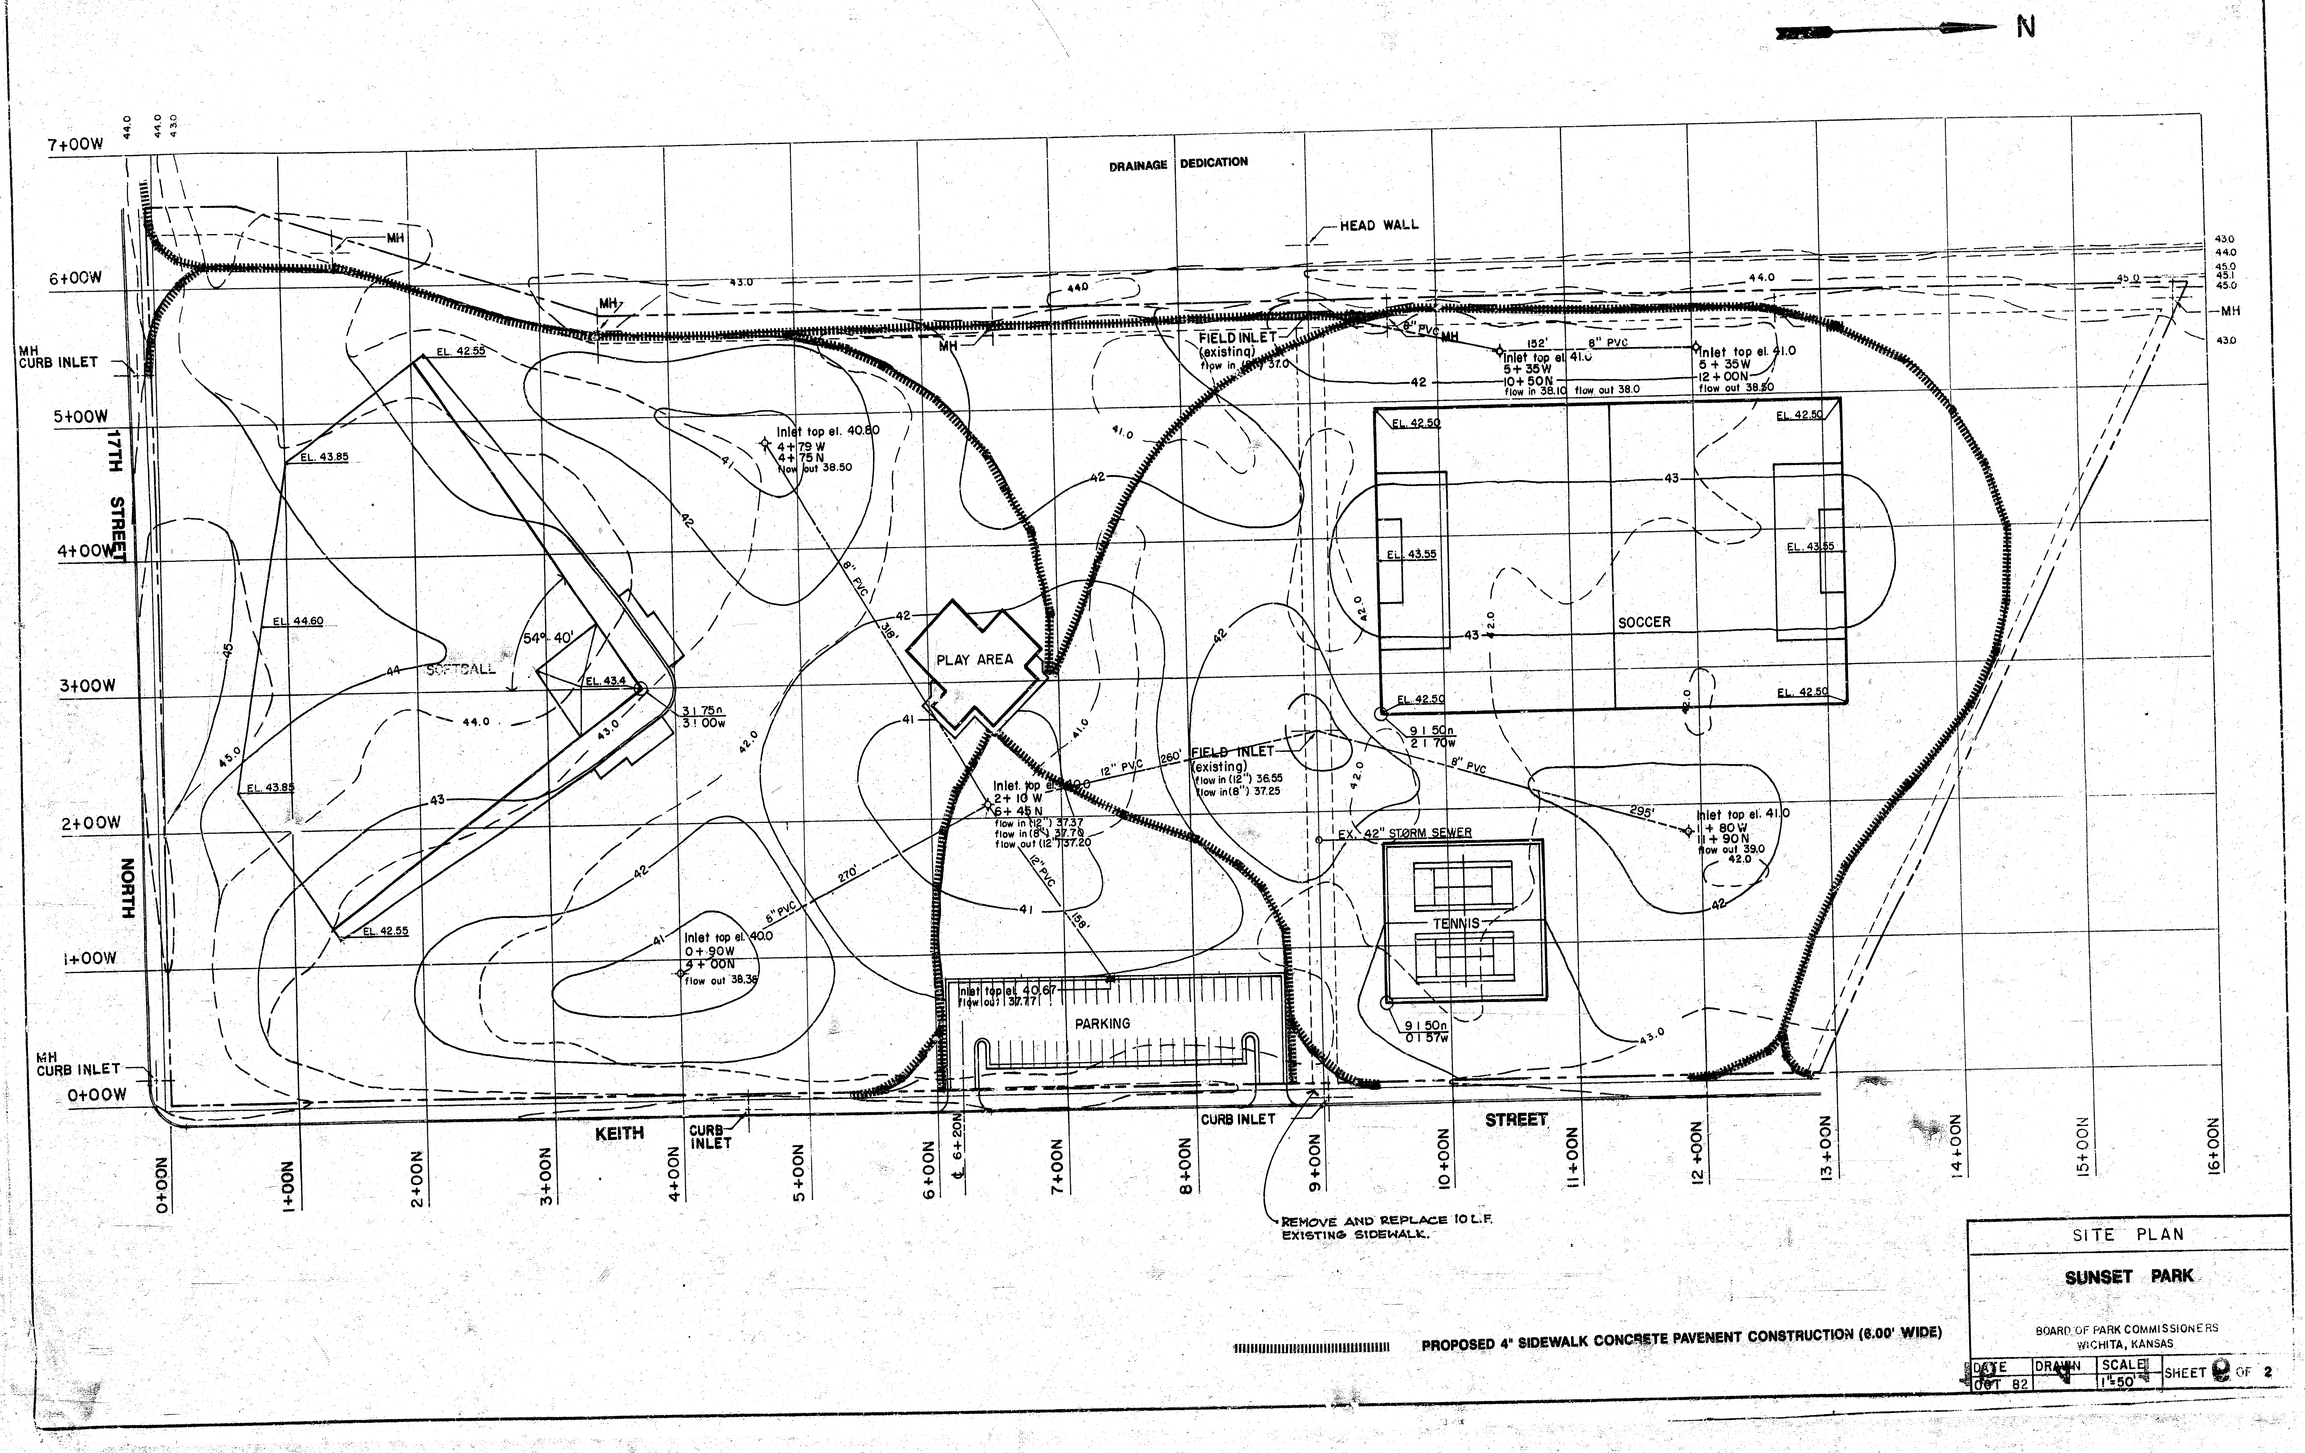

SITE PLAN

SUNSET PARK

BOARD OF PARK COMMISSIONERS
WICHITA, KANSAS

DATE	DRAWN	SCALE	SHEET 2 OF 2
OCT 82		1"=50'	