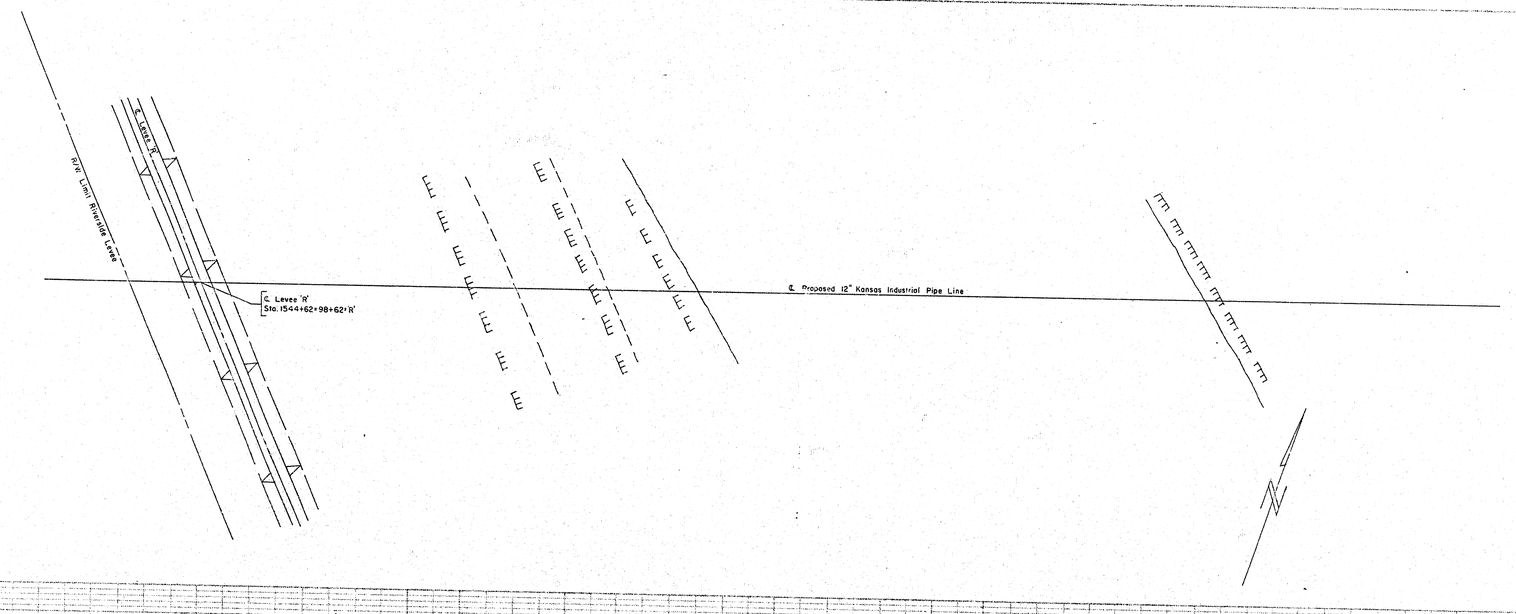

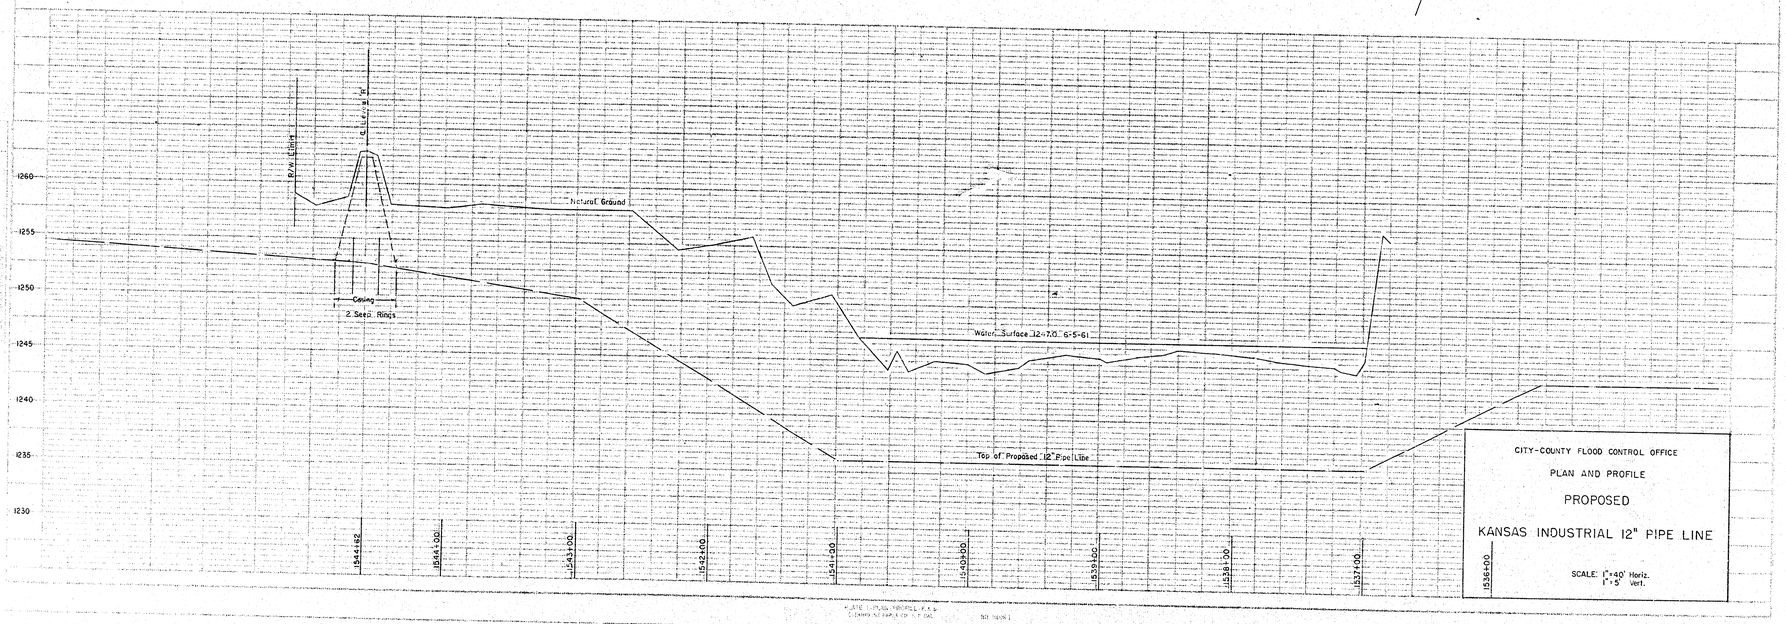

CITY-COUNTY FLOOD CONTROL OFFICE

PLAN AND PROFILE

PROPOSED

KANSAS INDUSTRIAL 12" PIPE LINE

SCALE: 1"=40' Horiz.
1"=5' Vert.

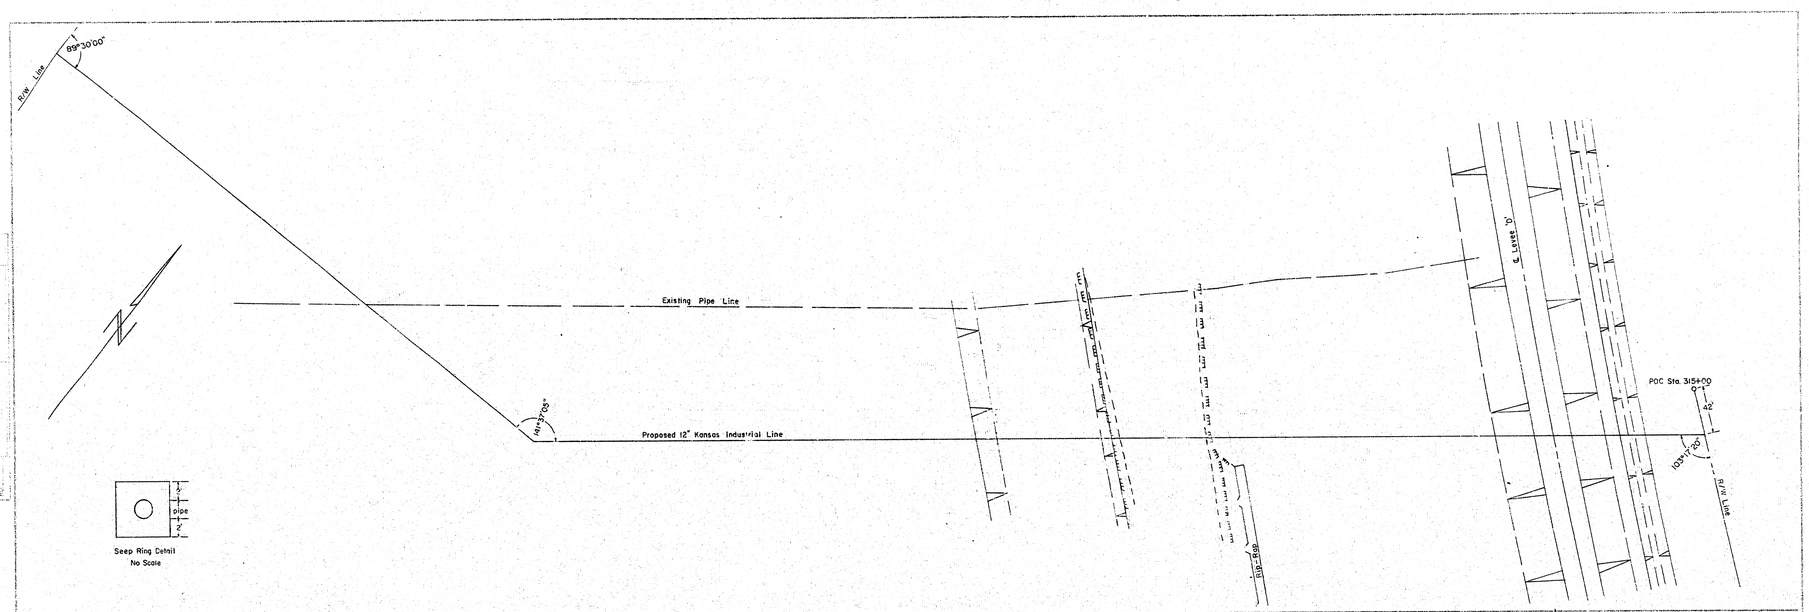

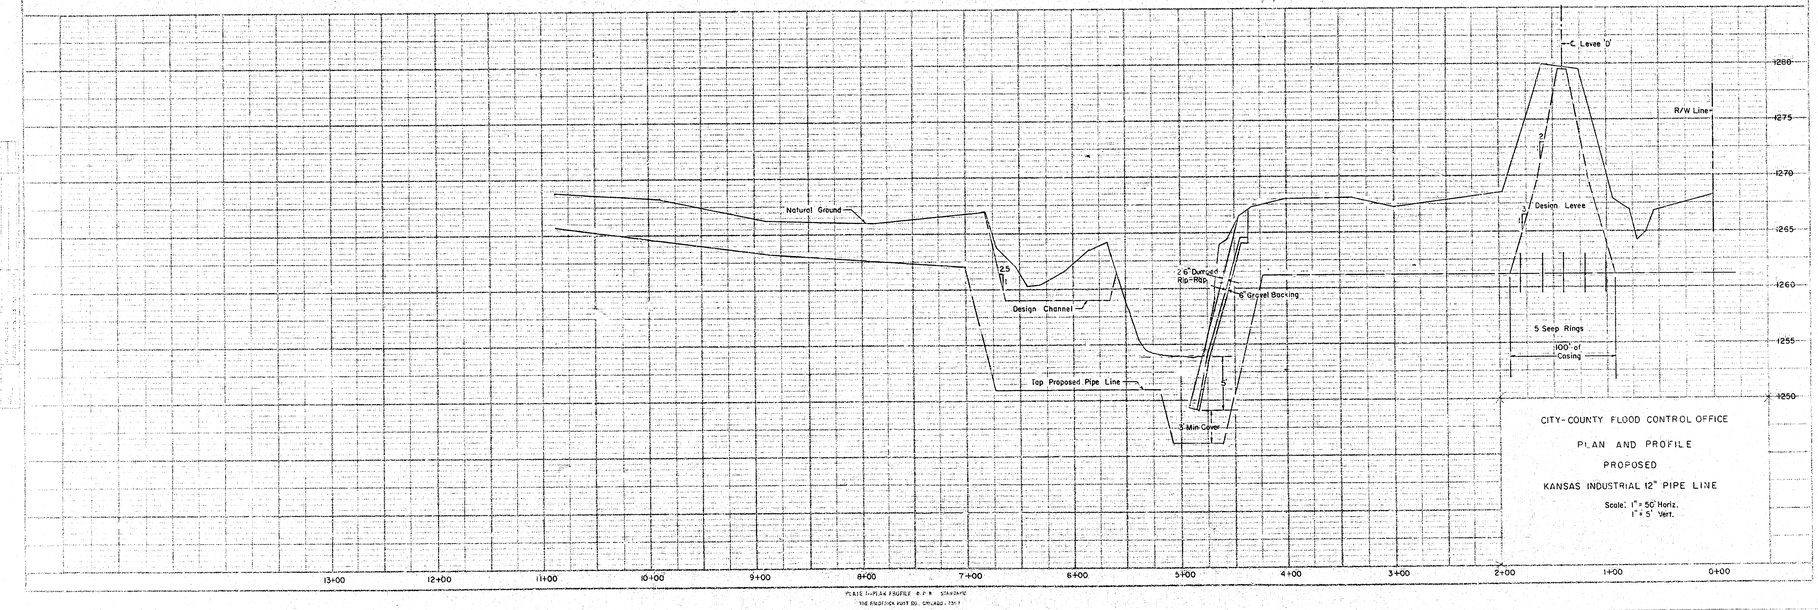

CITY-COUNTY FLOOD CONTROL OFFICE

PLAN AND PROFILE

PROPOSED

KANSAS INDUSTRIAL 12" PIPE LINE

Scale: 1" = 50' Horiz.
1" = 5' Vert.

PLATE 11—PLAN PROFILE R.F.P. STANDARD
THE HENRICH PRINT CO., OKLAHOMA CITY