LEGEND

NOTE: All Elev. Are City Datum

Scale: 1" = 30'

POOL DATA

Normal Pool

Surface Area	35,407 ± .82 A.
Volume	91,141 ± cu. ft.
	2.09 A. ft.
Flood Pool	
Surface Area	50,382 ± 1.16 A.
Volume	175,048 ± cu. ft.
	4.02 A. ft.
Total Pool	6.11 A. ft.

TEST HOLE LOGS

BUILDING #1
1st FLOOR ELEV. 1234.5
(19,400)

BUILDING #2
(31,000)

BUILDING #3
(21,000)

FUTURE BUILDING
1st FLOOR ELEV. 1230.0
(21,000)

POOL

TRAFFIC ENGINEERING DIVISION APPROVED

Booked - 12 Dec 70 / M-112

Note: Field 11-10-70
Profile not changed

1. All Utilities to be Constructed in Accordance W/ The Std. Specs. of The City of Wichita, Kansas.
2. The City of Wichita to Const. 8" Fireline, The Highlands & Timeline & 8" Domestic Sve. To Meters. (Site Location For By Developer)
3. See Sheet No. U-3 For Gen. Sew. Profile

McCALEB ENGINEERING
EDMOND, OKLAHOMA

Des. Date
Trc.
Chd.
Rev. 8-17-70

UTILITY PLAN
FOR
Rockborough Office Park
U-8-ER AND 22-30 WD

Sheet No. U-2 of 3

PLAN
SURVEYED
NOTE BOOK
No.
DRAWN
TRACED
CHECKED
ST. OF WAY CHECKED

PROFILE
SURVEYED
NOTE BOOK
No.
DRAWN
TRACED
CHECKED
ELEVATIONS CHECKED

Note: See Sheet No U-2 for San Sewer Plan

Note: See Sheet No U-1 For Storm Sewer Plan

PROFILE SAN SEWER

PROFILE STORM SEWER #1

SCALE:
1"=50' Horiz.
1"=5' Vert.

PLATE 1—STABLE PLAN—PROFILE C. P. & B. E. STAYDARD
L. L. RIDGWAY COMPANY, INC.
1965 AIA — MADE IN U.S.A.

OCT 6 1970 Sheet No. U-3

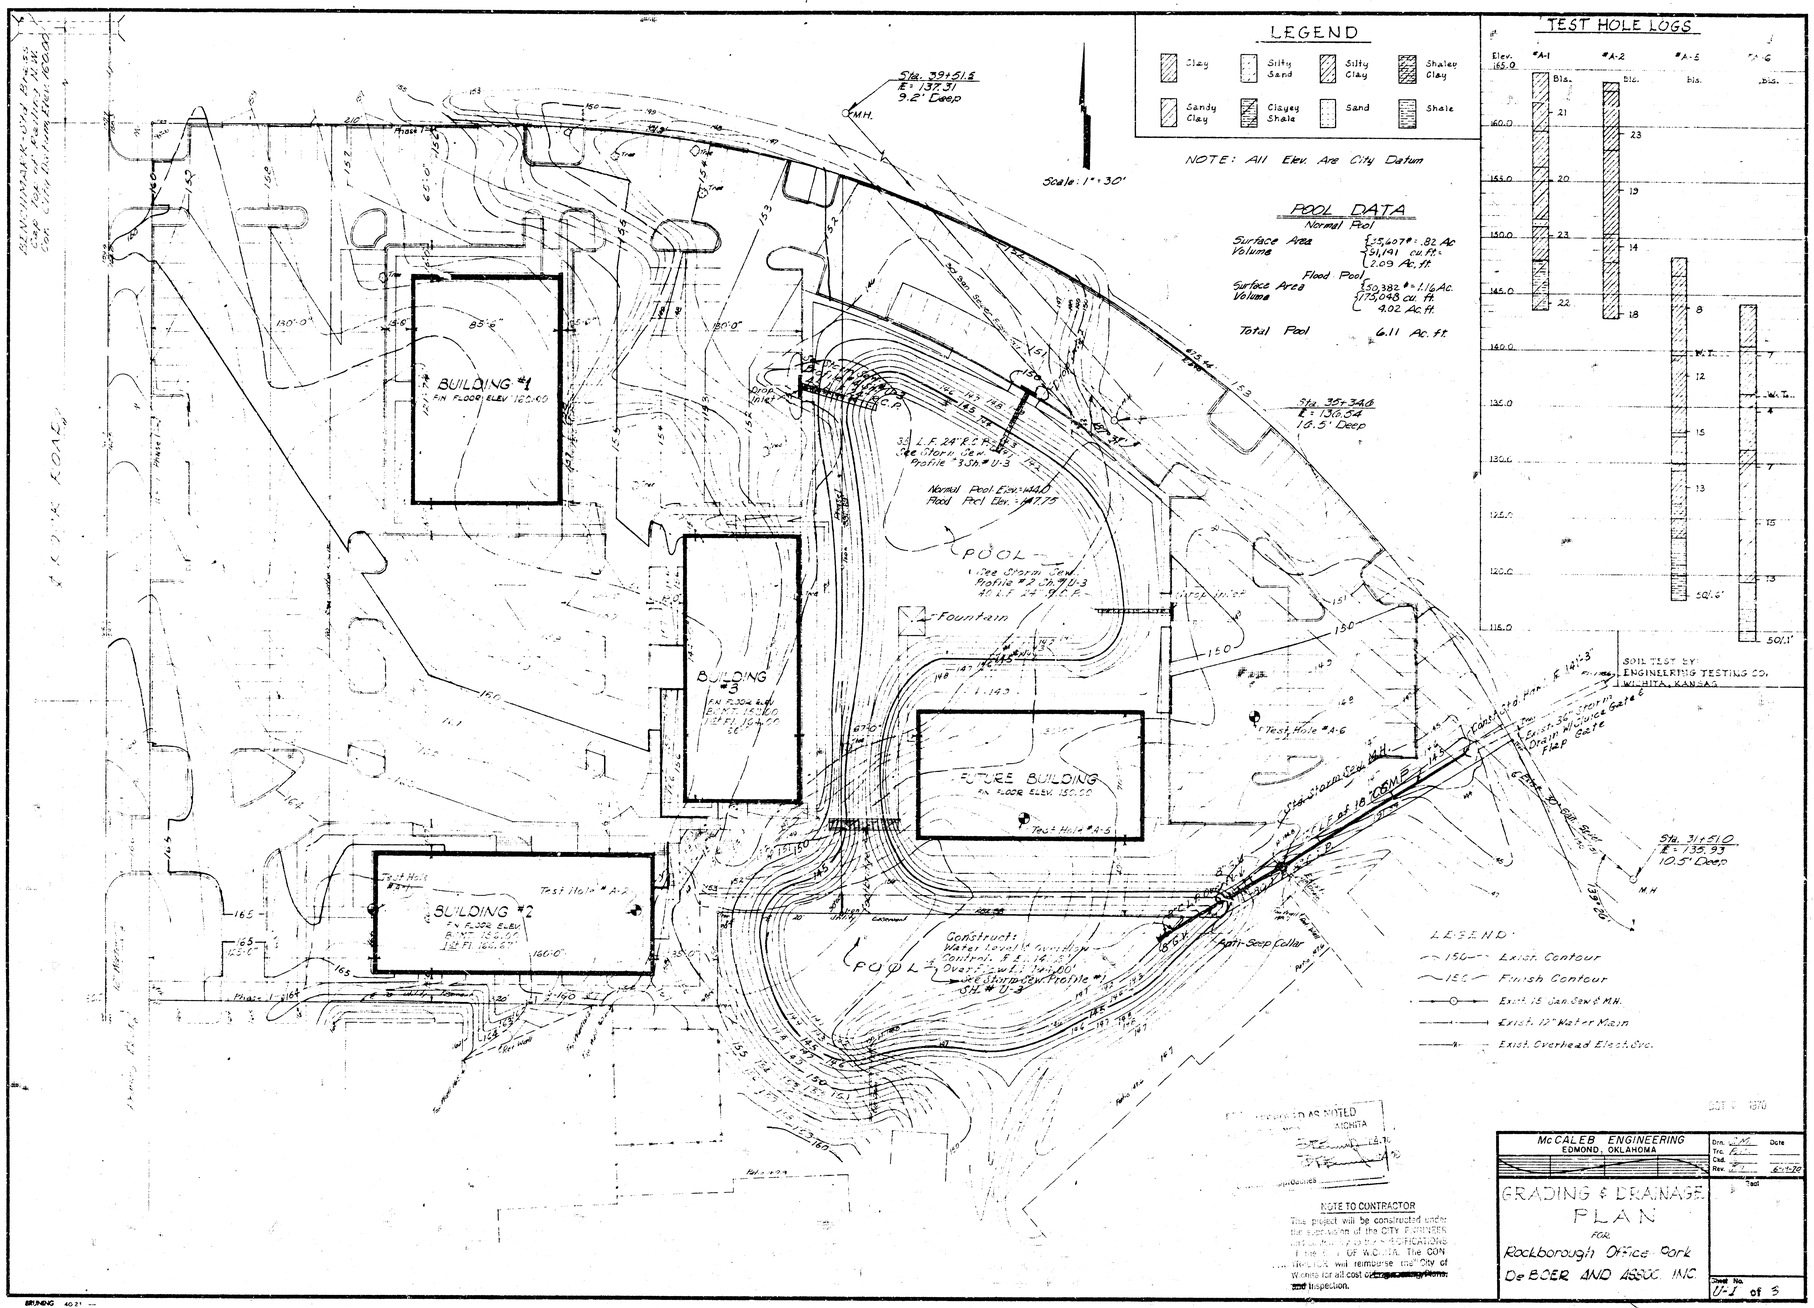
LEGEND
Clay
Silty Sand
Silty Clay
Shaley Clay
Sandy Clay
Clayey Shale
Sand
Shale
NOTE: All Elev. Are City Datum
POOL DATA
Normal Pool
Surface Area 15,407 ± .82 Ac
Volume 51,191 cu. ft. = 2.09 Ac. ft.
Flood Pool
Surface Area 50,382 ± 1.16 Ac.
Volume 175,048 cu. ft. = 4.02 Ac. ft.
Total Pool 6.11 Ac. ft.
Scale: 1" = 30'
Sta. 39+51.5
E = 137.31
9.2' Deep
Sta. 35+34.6
E = 130.54
10.5' Deep
Sta. 31+51.0
E = 135.93
10.5' Deep
BUILDING #1
FIN. FLOOR ELEV. 162.00
BUILDING #2
FIN. FLOOR ELEV. 158.50
BUILDING #3
FIN. FLOOR ELEV. 154.00
FUTURE BUILDING
FIN. FLOOR ELEV. 150.00
POOL
Test Hole #A-1
Test Hole #A-2
Test Hole #A-5
Test Hole #A-6
Normal Pool Elev. = 144.0
Flood Pool Elev. = 147.75
Fountain
Anti-Seep Collar
MH.
Drop Inlet
Existing 24" R.C.P.
Existing 18" R.C.P.
Existing 30" R.C.P.
Existing 36" R.C.P.
Existing