COLONIAL PARK MOBILE HOME COURT
FHA PROJECT NO. 102-00031M
WICHITA, KANSAS.

1966

— PLAN INDEX —

PAGE	ITEM
1	GENERAL PLAN & TOPOGRAPHY
2	AREA GRADING PLAN
3,4	TYPICAL SITE PLANS
5	STREET IMPROVEMENTS PLAN
6	STREET PROFILES
7	STREET & WALK DETAILS
8	SANITARY SEWER PLAN
9,10	SANITARY SEWER PROFILES
11	MANHOLE DETAILS
12	WATER DISTRIBUTION PLAN
13	WATER LINE DETAILS
14	GAS SYSTEM PLAN
15	POWER & TELEPHONE PLAN
16	UTILITIES CONNECTION PLAN
17	UTILITIES CONNECTION DETAILS
18	POOL & FACILITIES BUILDING PLAN
19	STORAGE BUILDING PLAN
20-22	FACILITIES BUILDING PLANS
23-24	SWIMMING POOL PLANS
25-29	EARTHWORK X-SECTIONS

PLANNER-DON C. MOEHRING C.E. BY Don C. Moehring, CE.

ENGINEER-DON C. MOEHRING C.E. BY Don C. Moehring, CE.

ARCHITECT-FELDNER & GREY BY Robert G. Feldner

OWNER-ELMER G. WOMACK BY Elmer G. Womack

CONTRACTOR-ELMER G. WOMACK BY Elmer G. Womack

MORTGAGEE-THE FOURTH NATIONAL BANK & TRUST COMPANY WICHITA BY _____

MORTGAGE INSURER-FEDERAL HOUSING ADMINISTRATION BY _____

~~Not~~ Booked

Ekard [illegible]
"Per Plan"
"No Final"
12-61-67
J.W.

Existing Sanitary Sewer (City of Wichita)

Sta 0+00 on Sub-Main M.H. NO-1

Sta 0+32 ℄

207'

297.52'

THIRTY FIRST STREET SOUTH

℄ Lateral 'A'

AVENUE 'C'

Lateral 'B'

AVENUE 'B'

Lateral 'C'

Lateral 'C'2

AVENUE 'C'

Sta 0+00 Lat 'A'

Sta 0+00 Lat 'B'

Sta 0+00 Lat 'C'

Sta 0+00 Lat 'D'

Sta 0+55 Lat 'C'

Sta 1+05 Lat 'B'

Sta 7+50 M-4

Sub-Main

Sta 4+00 M-3

8" V.C.P. San. Sewer

Sta 0+00 (End of Sub-Main) Beg. Lat 'B'

CLIFTON AVENUE

AVENUE

Scale 1"=40'

℄ 31ST STREET

Sta 1+65 Lat 'A'

Play Area

Sta 5+15

Sta 9+35

Sta 13+05

Sta 0+00 Lat 'A'

Sta 2+20 Lat 'B'

4" Stub Out @ M.H.

Sta 6+20

Sta 7+00

Sta 12+55

4" Stub Out @ M.H.

AVENUE 'B'

Sta 0+00 Beg. Lat 'B'

Sta 0+00 Beg. Lat 'C'

Sta 0+00 Lat 'C'

Sta 0+00 Lat 'D'

Sta 4+55

Sta 7+55

Sta 10+90

4" Stub Out @ M.H.

Sta 1+12

4" Stub Out @ M.H.

Sta 5+12

Sta 9+12

Sta 13+37

Sub Main

End of Sub-Main Sta 21+14

(For Sub-Main Plan, See Detail Plan Sheet)

℄ CLIFTON AVE

℄ BLUFF ST

℄ NAVAJO LANE

Construction Note: Wyes, shall be located as indicated by the above Stationings or at the first regular joint downstream.

SANITARY SEWER COLLECTION SYSTEM

F.H.A. Project # 102-00031-M

Drawn: E.S.

Checked: D.H.

8

SUB-MAIN

SUB-MAIN

CLIFTON

LATERAL

AVENUE A

AVENUE B

AVENUE C

CLIFTON AVE

LATERAL

3/ST. STREET

COLONIAL PARK SANITARY SEWER
SUB-MAIN & LATERALS 'A' B & C'
DON C. MOEHRING C.E.
CONSULTING CIVIL ENGINEERS
314 BROWN BLDG. WICHITA, KANS.

PLATE 2 - PLAN PROFILE O. A. R. R. & ANDARD
THE FREDERICK POST CO., CHICAGO

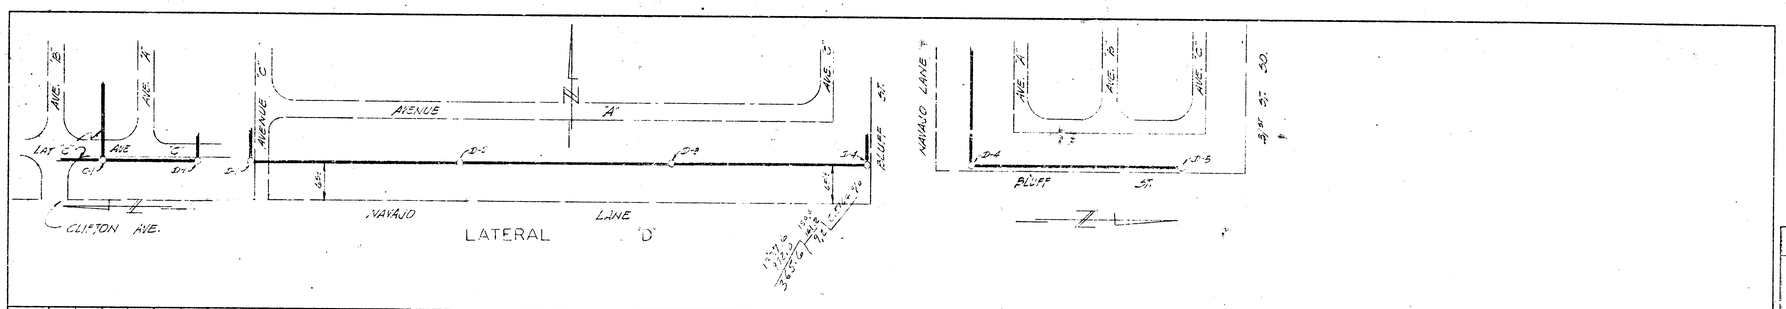
AVE. B
AVE. A
LAT "D"
AVE. C
CLIFTON AVE.
AVENUE "B"
AVENUE "A"
AVE. C
D-1
D-2
D-3
D-4
BLUFF ST.
NAVAJO LANE
NAVAJO LANE
LATERAL "D"

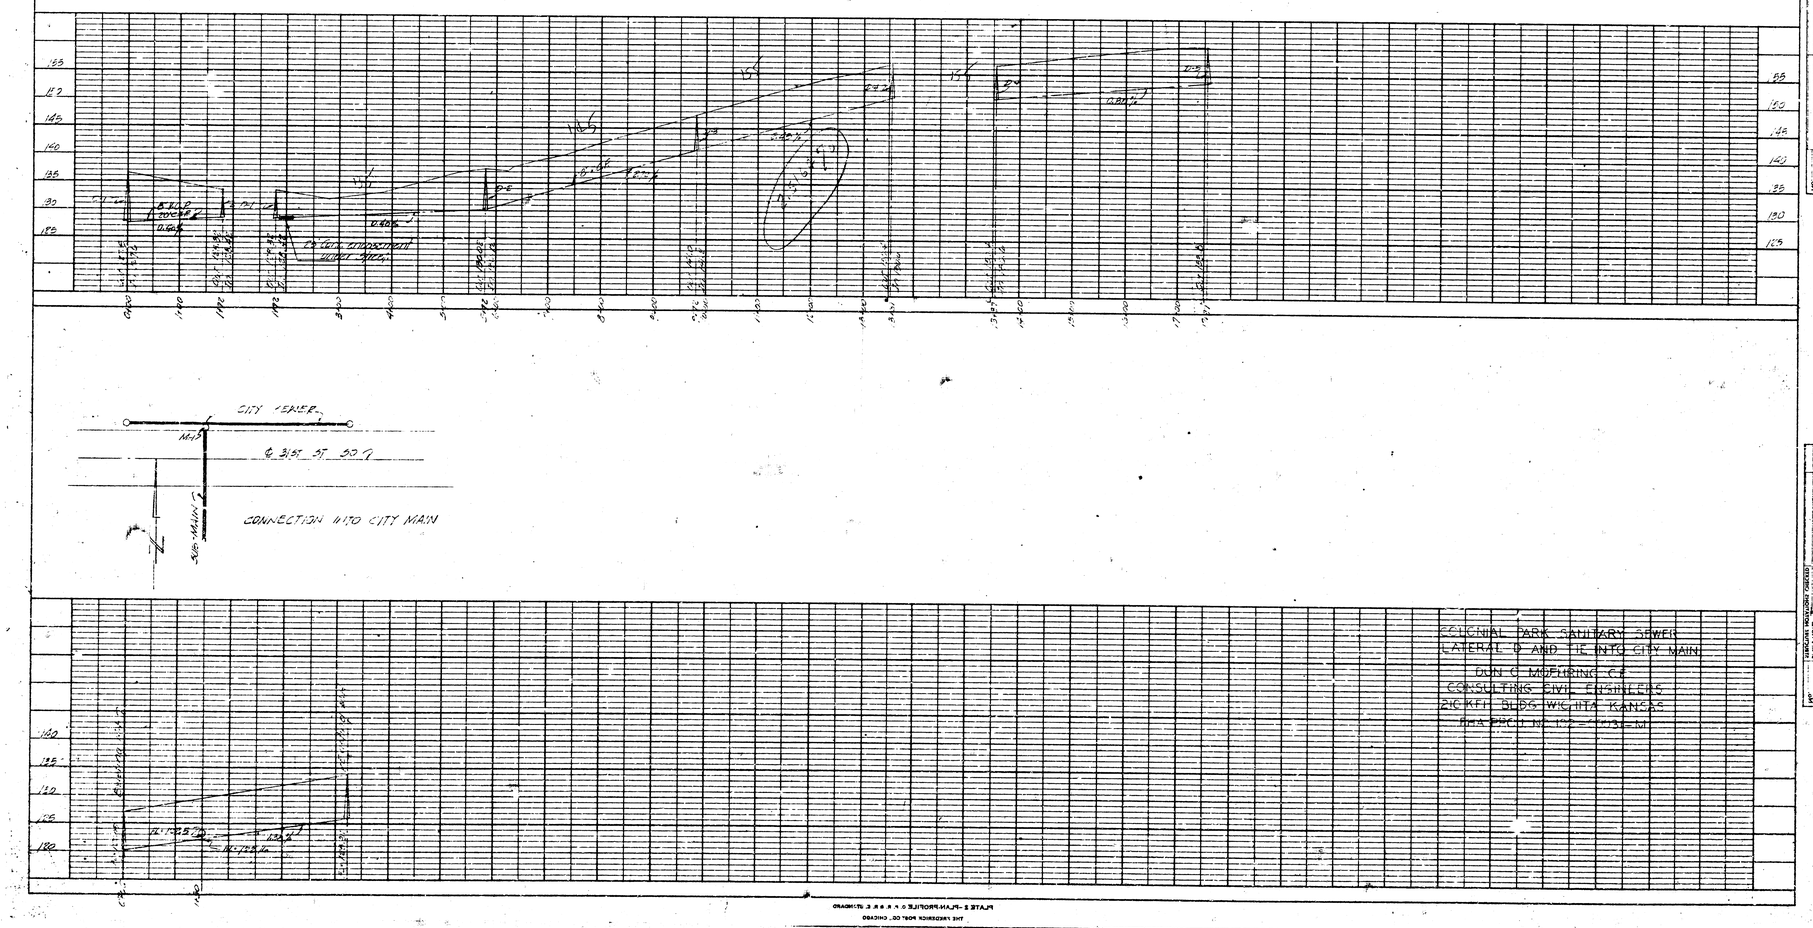
B.M.L.P.
20CUFT
0.60%
DE LOTA ENTRANCE
WINGS
CITY SEWER
MH
@ 3.5% ST 300'
CONNECTION INTO CITY MAIN
COLONIAL PARK SANITARY SEWER
LATERAL D AND TIE INTO CITY MAIN
DUNCAN MOFFATT CO.
CONSULTING CIVIL ENGINEERS
210 KFH BLDG WICHITA KANSAS
RMA PROJ. NO. 102-2073-M