THE MOORINGS TENTH ADDITION

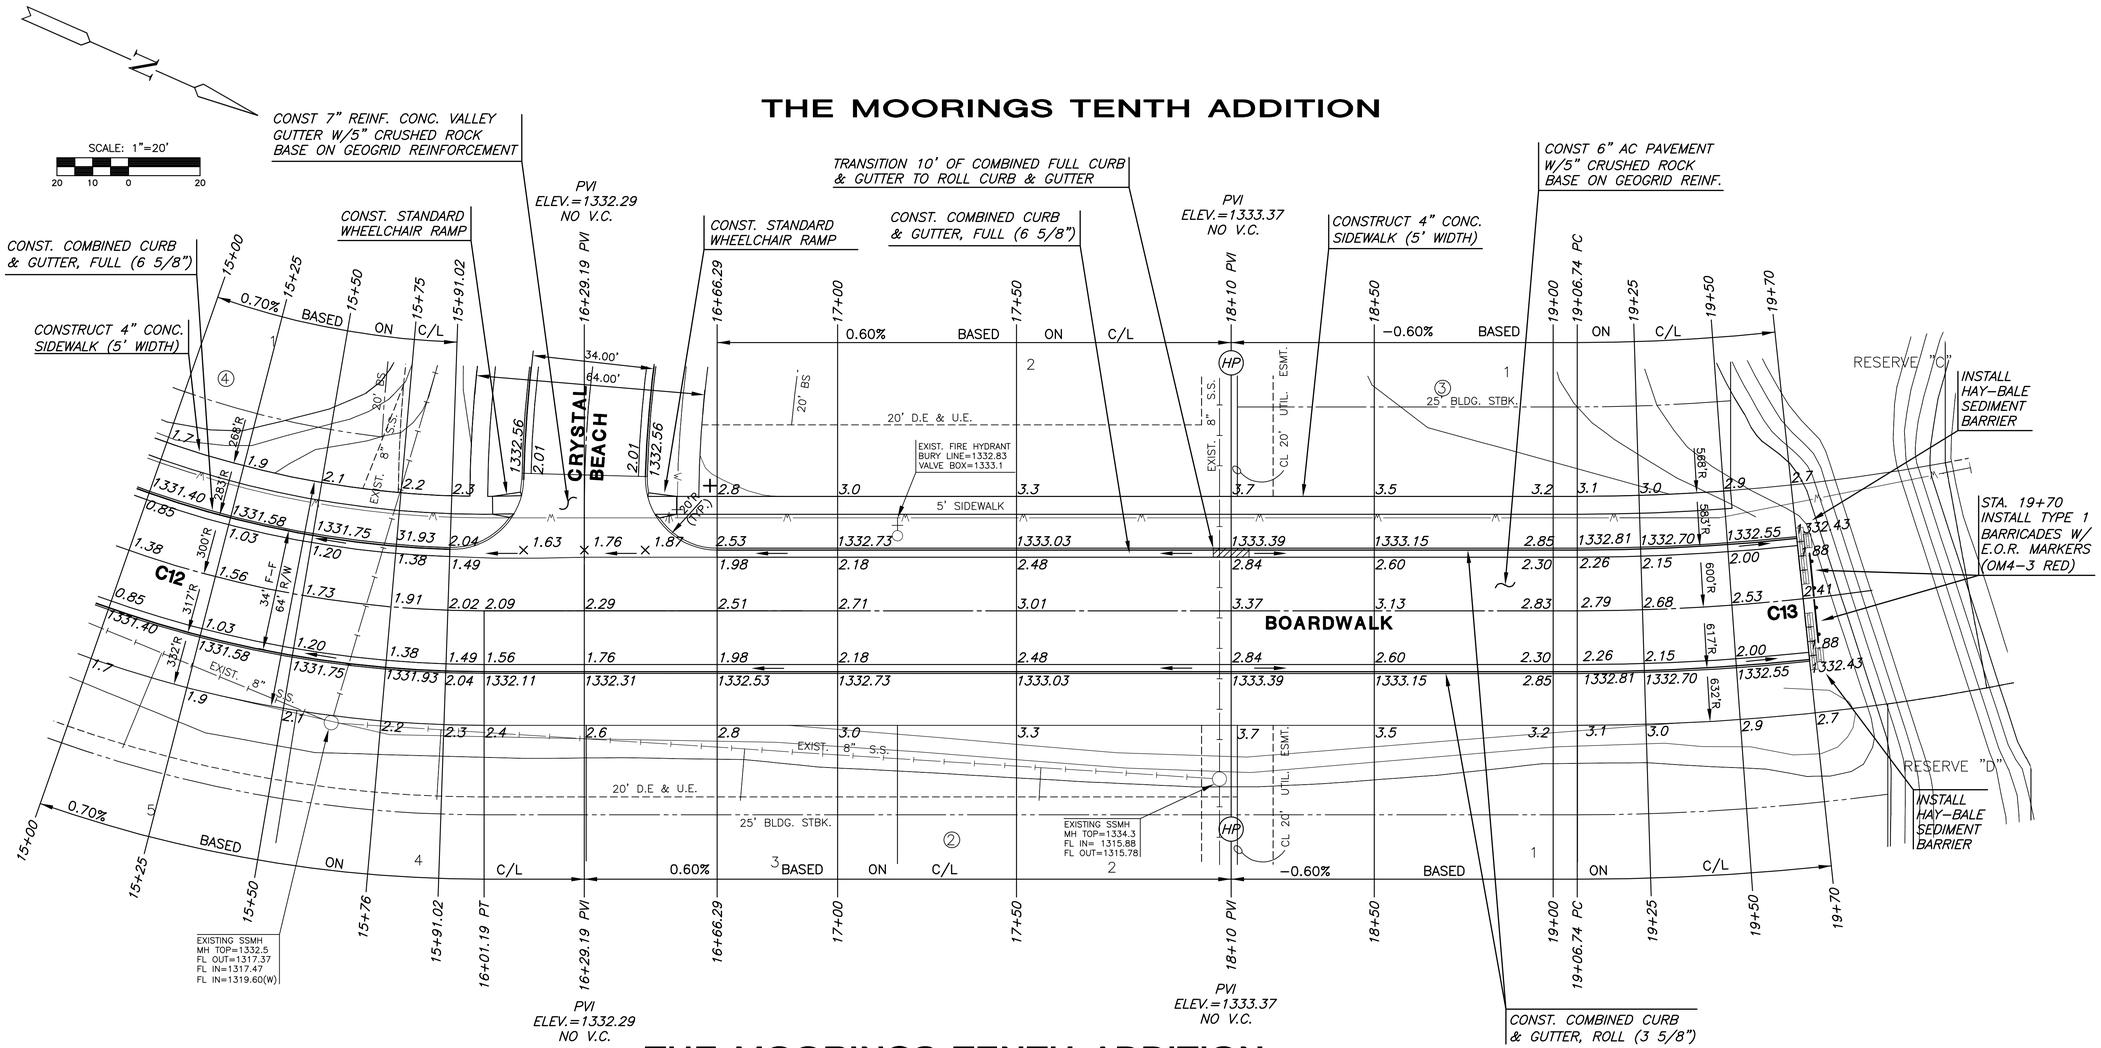

THE MOORINGS TENTH ADDITION

CURVE TABLE – C12

△ = 36°40'50" R = 300.00' T = 99.45' L = 192.06' LC = 188.80'

CURVE DATA BASED ON CENTERLINE △/2 = 18°20'25"

STATION	ARC	CHORD LENGTH 8'Off LtCb	CHORD LENGTH 8'Off RtCb	DEFLECTION	TOTAL DEFLECTION
14+09.13	–	–	–	00°00'00"	00°00'00"
14+25.00	15.87'	14.55'	17.19'	01°30'56"	01°30'56"
14+50.00	25.00'	22.91'	27.08'	02°23'14"	03°54'10"
14+75.00	25.00'	22.91'	27.08'	02°23'14"	06°17'24"
15+00.00	25.00'	22.91'	27.08'	02°23'14"	08°40'39"
15+25.00	25.00'	22.91'	27.08'	02°23'14"	11°03'53"
15+50.00	25.00'	22.91'	27.08'	02°23'14"	13°27'08"
15+75.00	25.00'	22.91'	27.08'	02°23'14"	15°50'22"
15+91.02	16.02'	14.68'	17.35'	01°31'47"	17°22'09"
16+00.00	8.98'	8.23'	9.73'	00°51'27"	18°13'36"
16+01.19	1.19'	1.09'	1.29'	00°06'49"	18°20'25"
				Def/Ft = 5.72958 Min.	

CURVE TABLE – C13

△ = 06°03'40" R = 600.00' T = 31.77' L = 63.47' LC = 63.44'

CURVE DATA BASED ON CENTERLINE △/2 = 03°01'50"

STATION	ARC	CHORD LENGTH 8'Off LtCb	CHORD LENGTH 8'Off RtCb	DEFLECTION	TOTAL DEFLECTION
19+06.74	–	–	–	00°00'00"	00°00'00"
19+25.00	18.26'	17.50'	19.02'	00°52'19"	00°52'19"
19+50.00	25.00'	23.96'	26.04'	01°11'37"	02°03'56"
19+70.21	20.21'	19.37'	21.05'	00°57'54"	03°01'50"
				Def/Ft = 2.86479 Min.	

LEGEND

+ + STREET SIGN & SIGN LOCATION (SEE SIGN ASSEMBLY TABLE FOR TYPE & STATION OF SIGN)

NOTE:
TOP OF CURB ELEVATIONS SHOWN ARE FOR FULL CURB. CONSTRUCT CURB AND GUTTER AS NOTED.

MKEC ENGINEERING CONSULTANTS, INC.
411 N. WEBB ROAD
WICHITA, KS. 67206
316 - 684 - 9600

PAVING PLANS FOR
THE MOORINGS TENTH ADDITION

BOARDWALK
SHEET TITLE

472-84642
PROJECT NUMBER

DFL
DESIGN BY

DMU/DM
DRAWN BY

GJA
CHECKED BY

ISSUED
November 2008
REVISED

SHEET NO.
16 of 37

PLOTTED: Tuesday, November 25, 2008 @ 09:28AM

J:\CIVIL\0660BR.DWG\PAV\MOORINGS 10TH\0660BR3.DWG