CITY OF WICHITA KANSAS
I-235 / SENECA N.

BUCHER, WILLIS & RATLIFF
ENGINEERS • PLANNERS • ARCHITECTS
609 WEST NORTH STREET SALINA, KANSAS 67401 913-827-3603

DESIGNED BY BRC	DATE 04-17-95	PROJECT NO.	
DRAWN BY BRC	DATE 04-17-95	JOB NO. 9453	
CHECKED BY KOL	DATE 04-17-95	SCALE 1"=200'	SHEET 6 OF 8
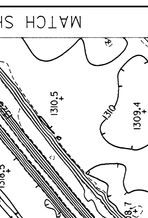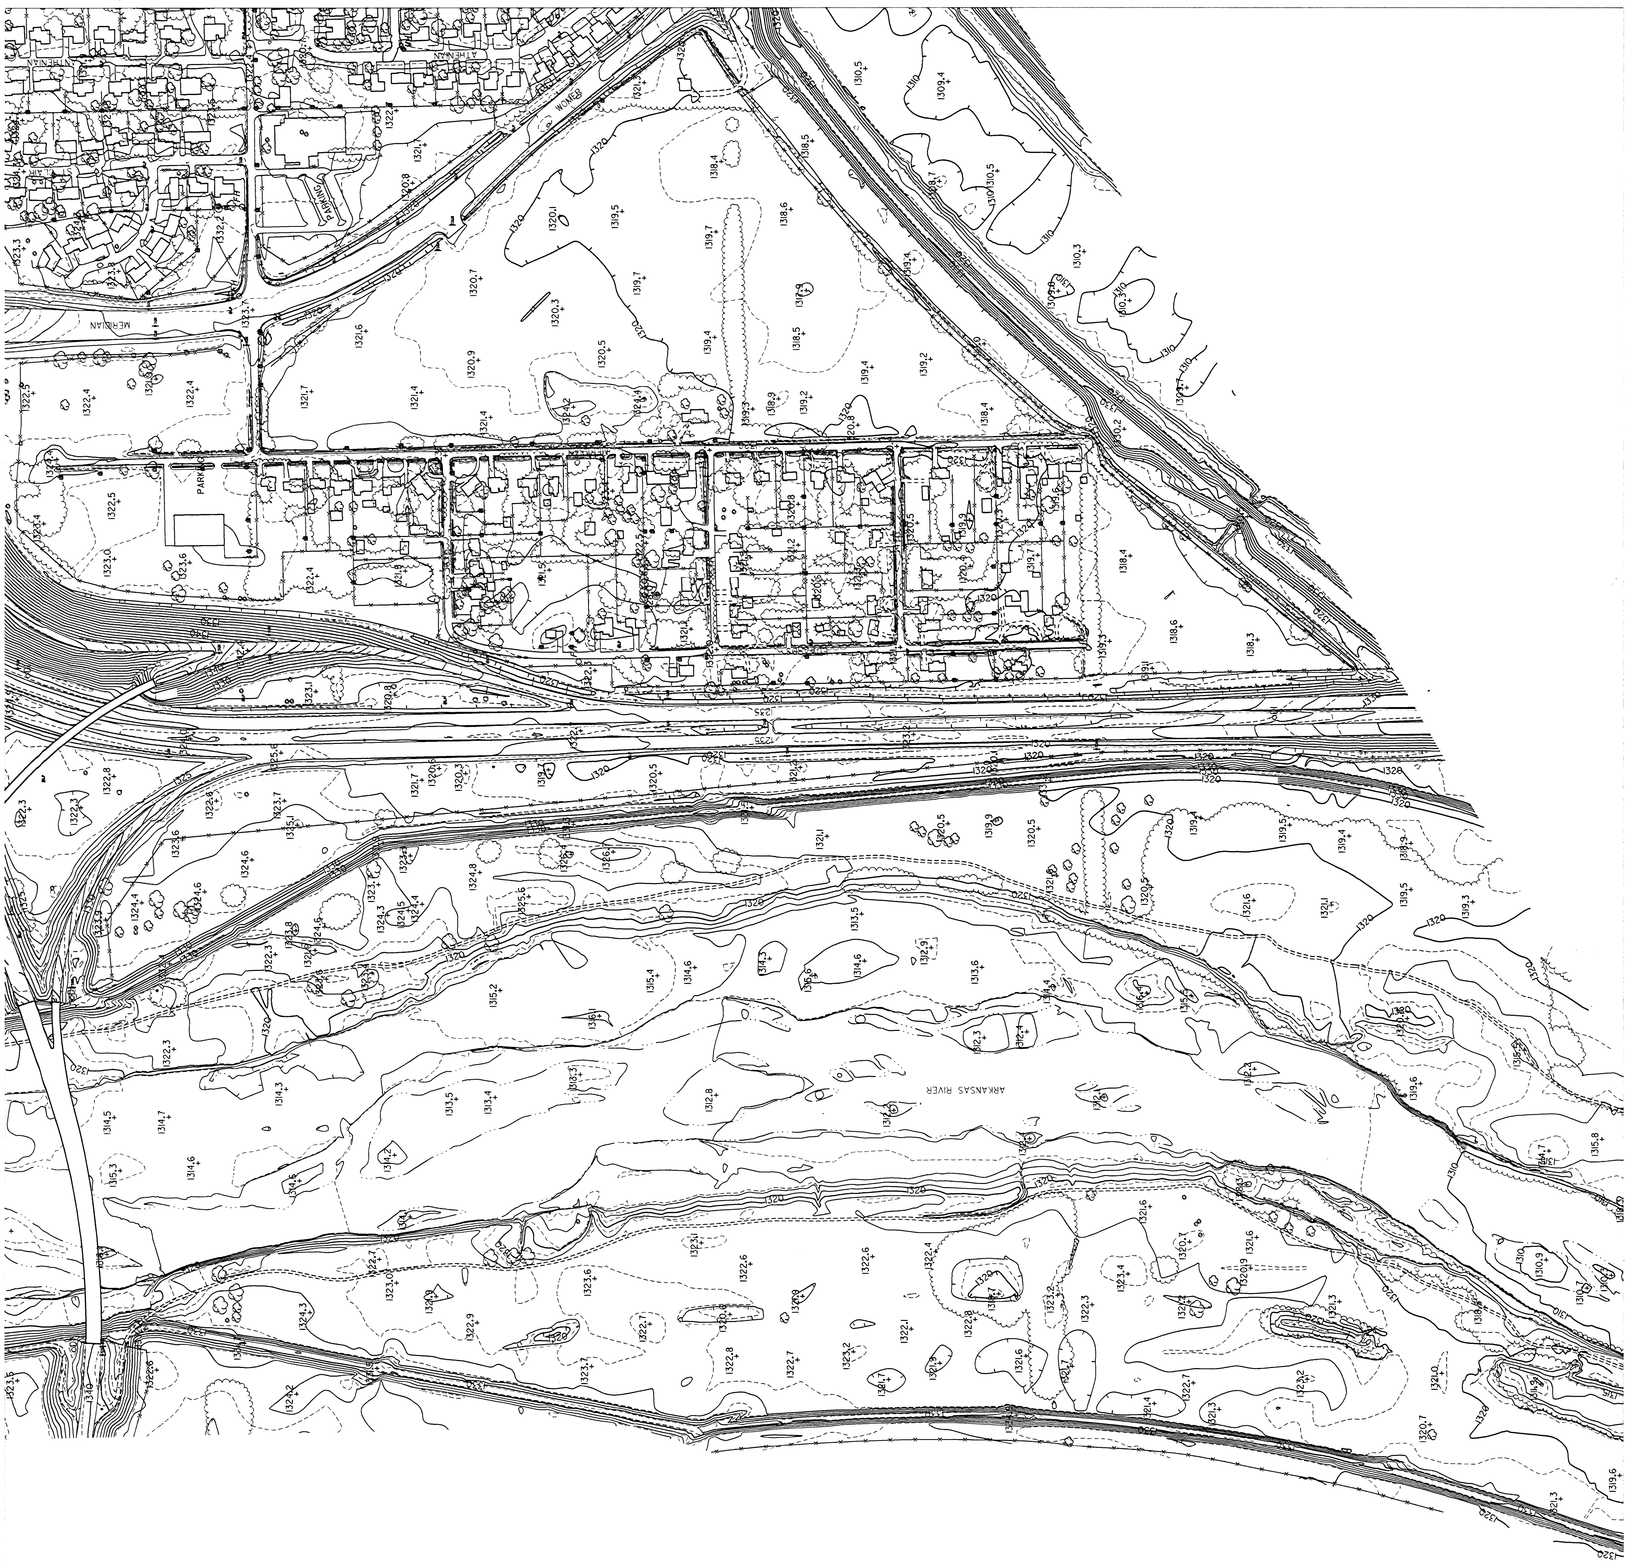
SEDGWICK COUNTY, KANSAS
FLYING HEIGHT: 3600'
COORDINATE SYSTEM: STATE PLANE
DATE OF PHOTOGRAPHY: 01-19-95