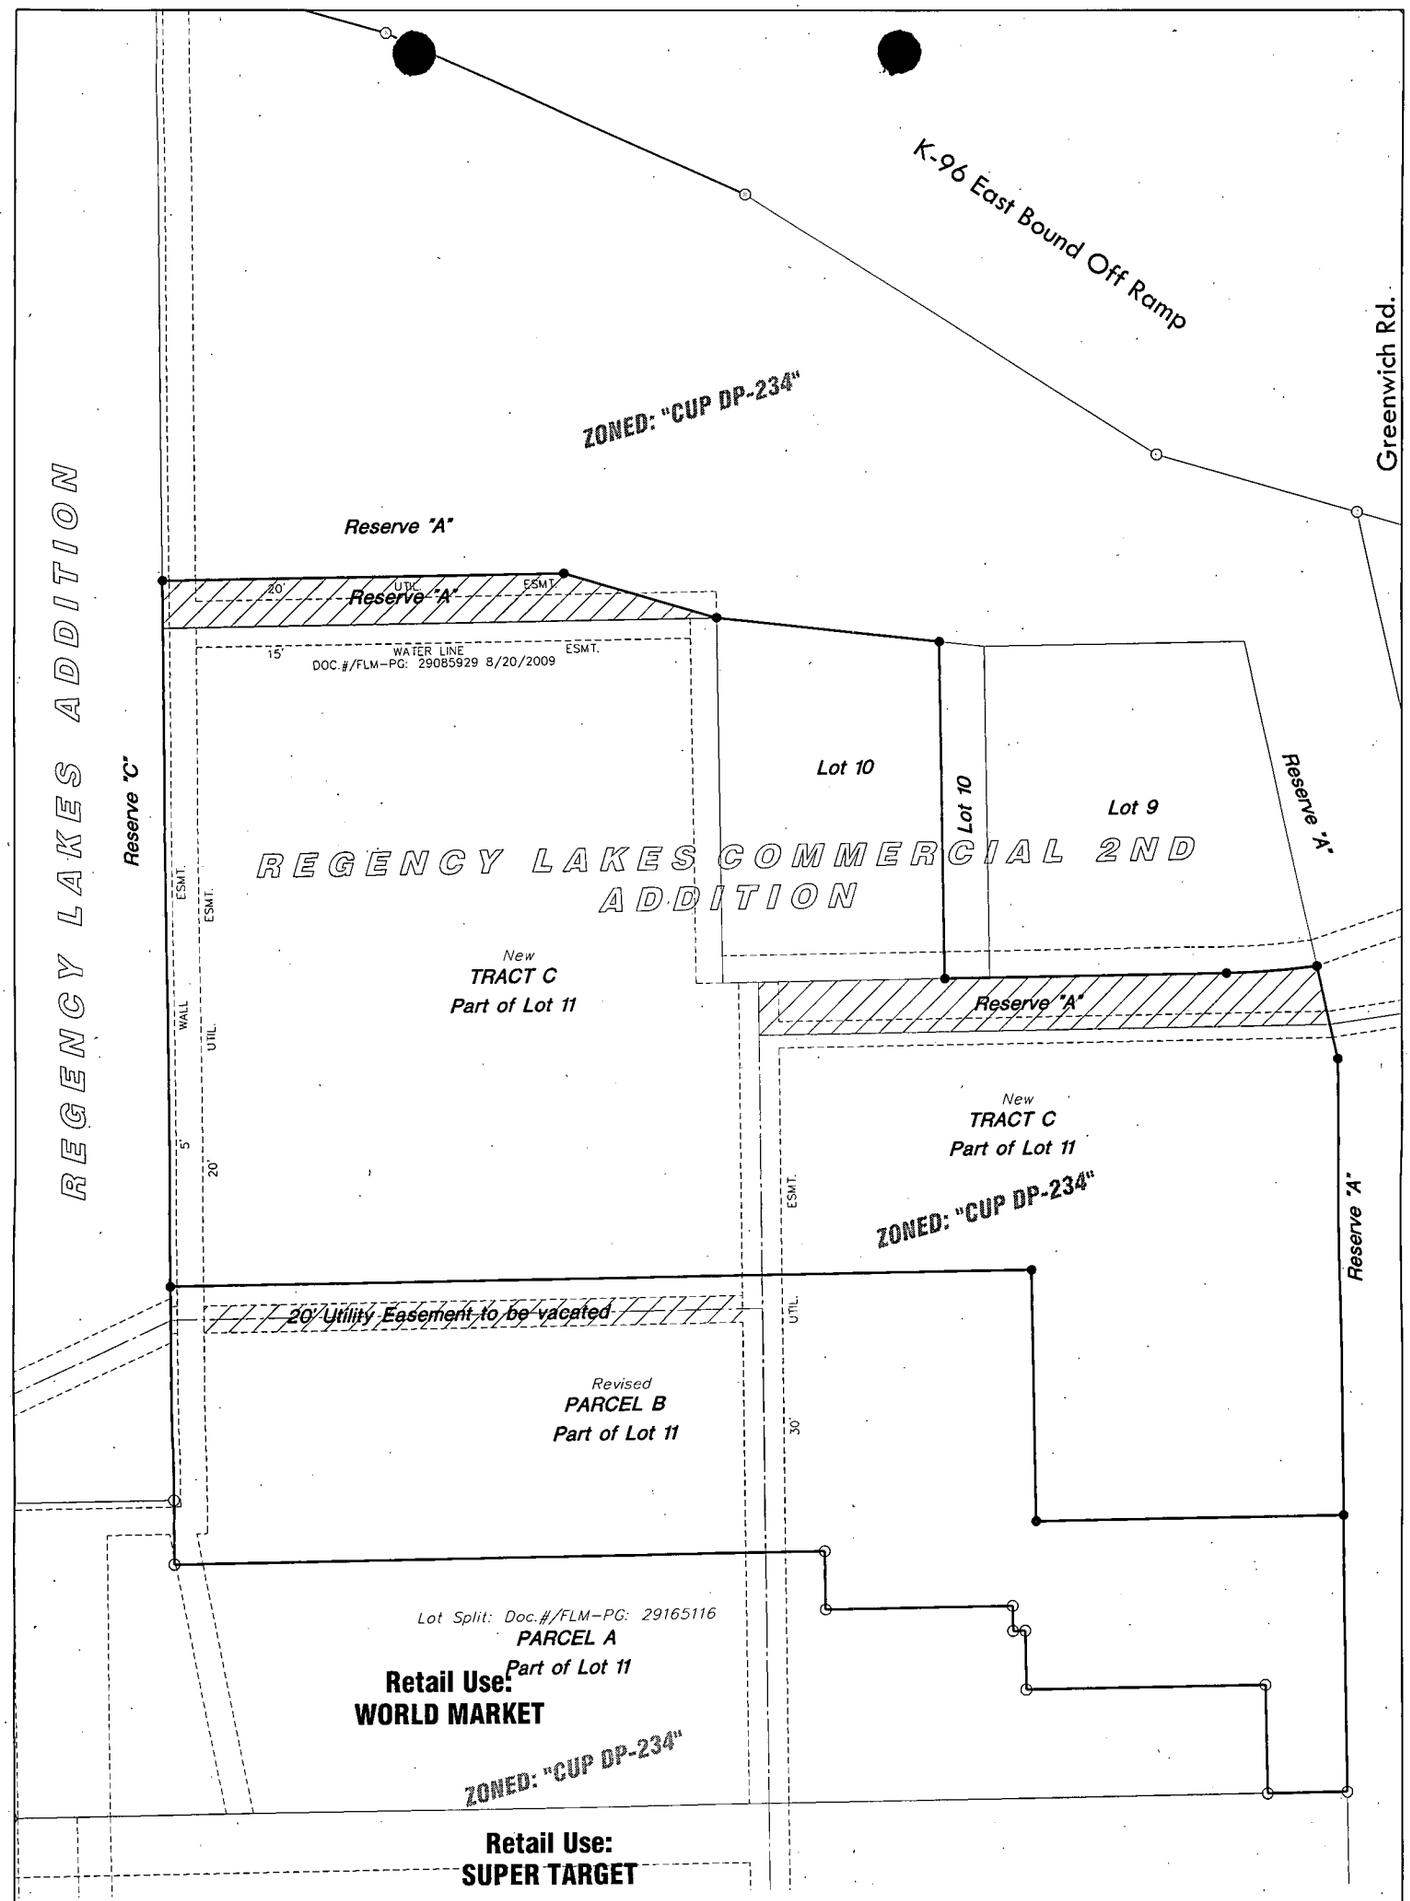


LEGEND

= VACATION APPLICATION AREA

See Sheet 2/2 for Legal Descriptions
See attachment for municipal utilities generally shown per plans.

100 0 50 100

MKEC ENGINEERING CONSULTANTS, INC.
411 N. WEBB ROAD
WICHITA, KS. 67206
316 - 684 - 9600

REGENCY LAKES COMMERCIAL 2ND ADD.
PROJECT NAME
VAC 2011-01
VACATION CASE EXHIBIT
SHEET TITLE

BDL	BDL	GJA
DESIGN BY:	DRAWN BY:	CHECKED BY:
JAN. 2011	10617	1 / 2
DATE	JOB NO.	SHEET/OF

H:\CIVIL\96186\07663\Proj\07663is.dwg 4/3/2008 11:58:11 AM CDT