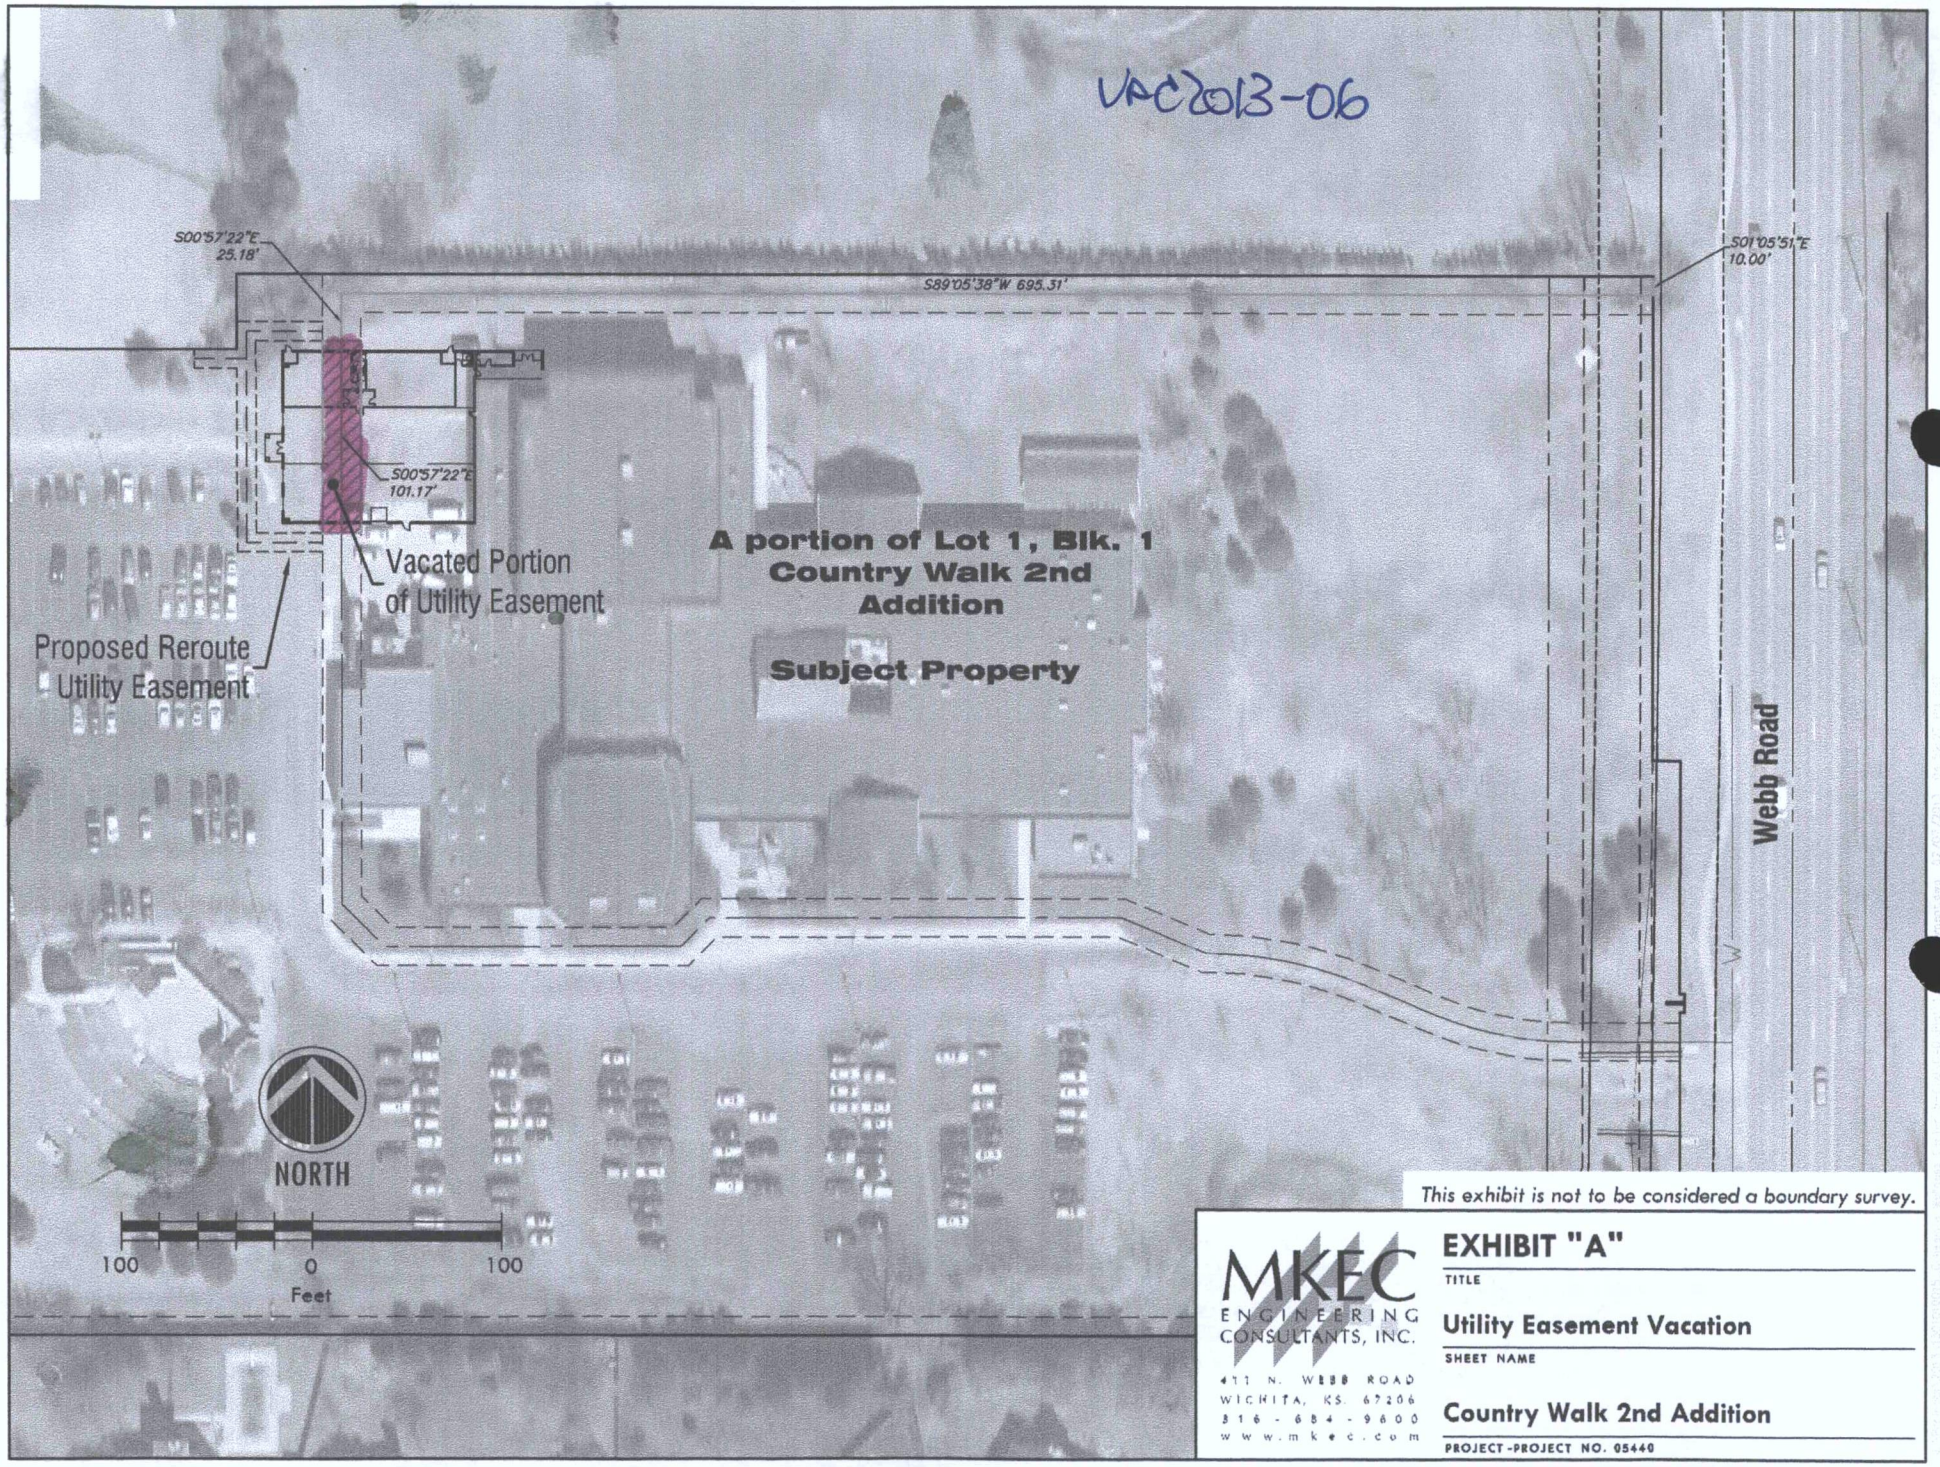


This exhibit is not to be considered a boundary survey.

MKEC ENGINEERING CONSULTANTS, INC.
411 N. WEBB ROAD
WICHITA, KS. 67206
316 - 684 - 9600
www.mkec.com

EXHIBIT "A"

TITLE

Utility Easement Vacation

SHEET NAME

Country Walk 2nd Addition

PROJECT-PROJECT NO. 05440