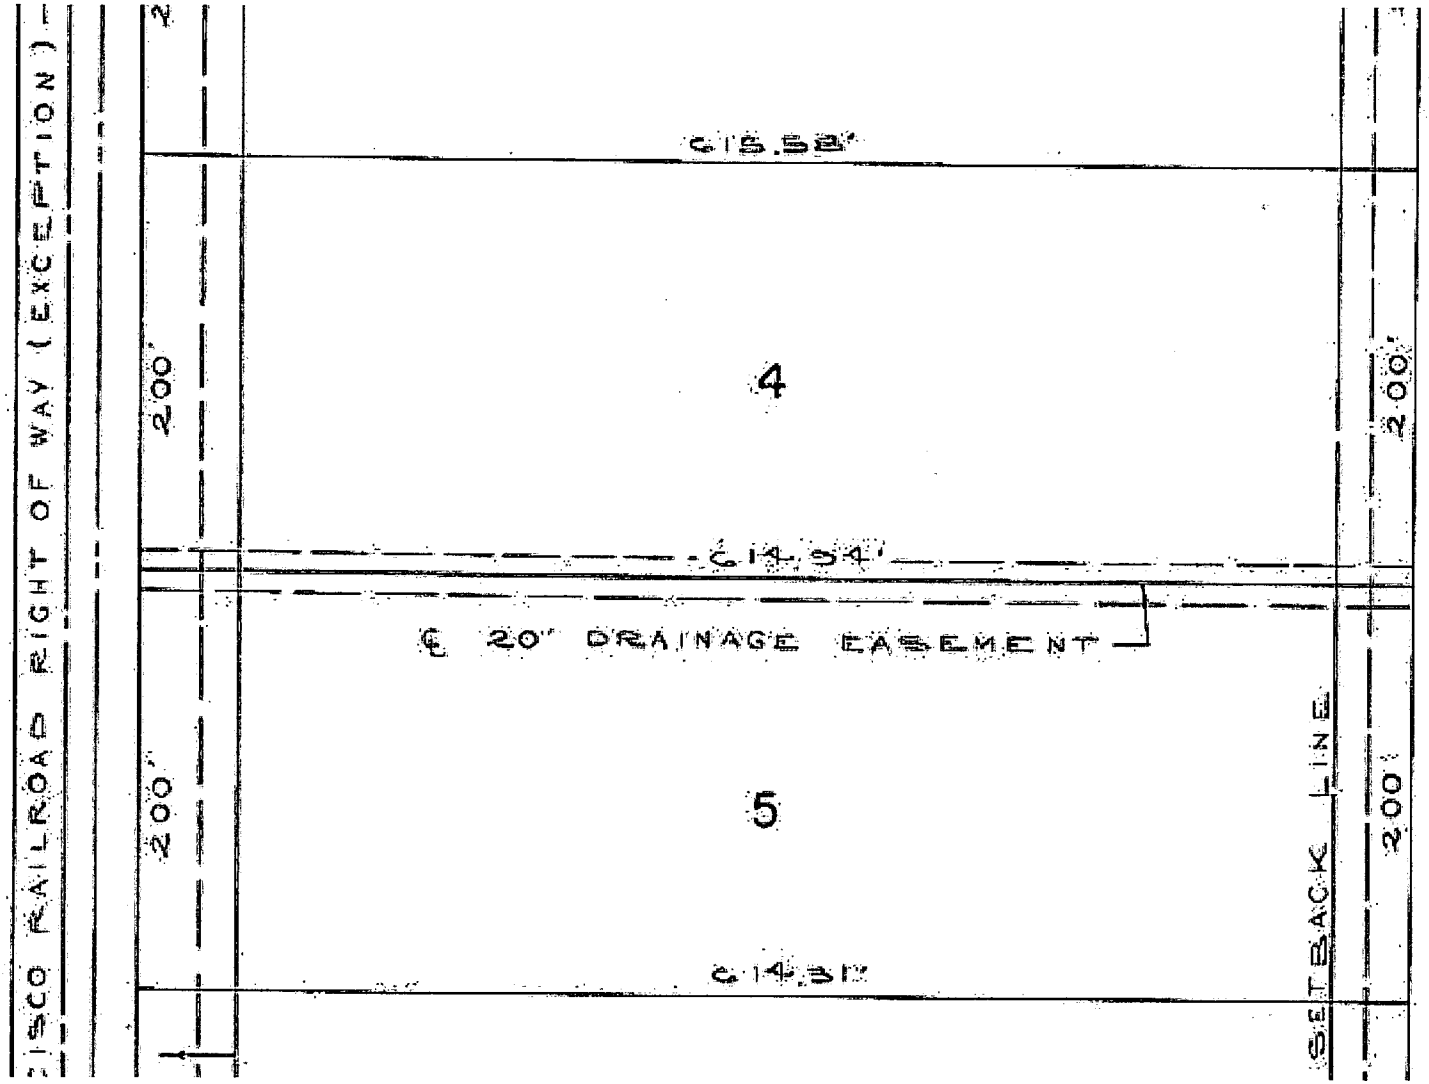

ave
vir
inc
Sec
as
the
par
cur
fee
P.I
fee
the
sai
wes
the
fee
hav
of
gen
ly
ang
the
sai
rig

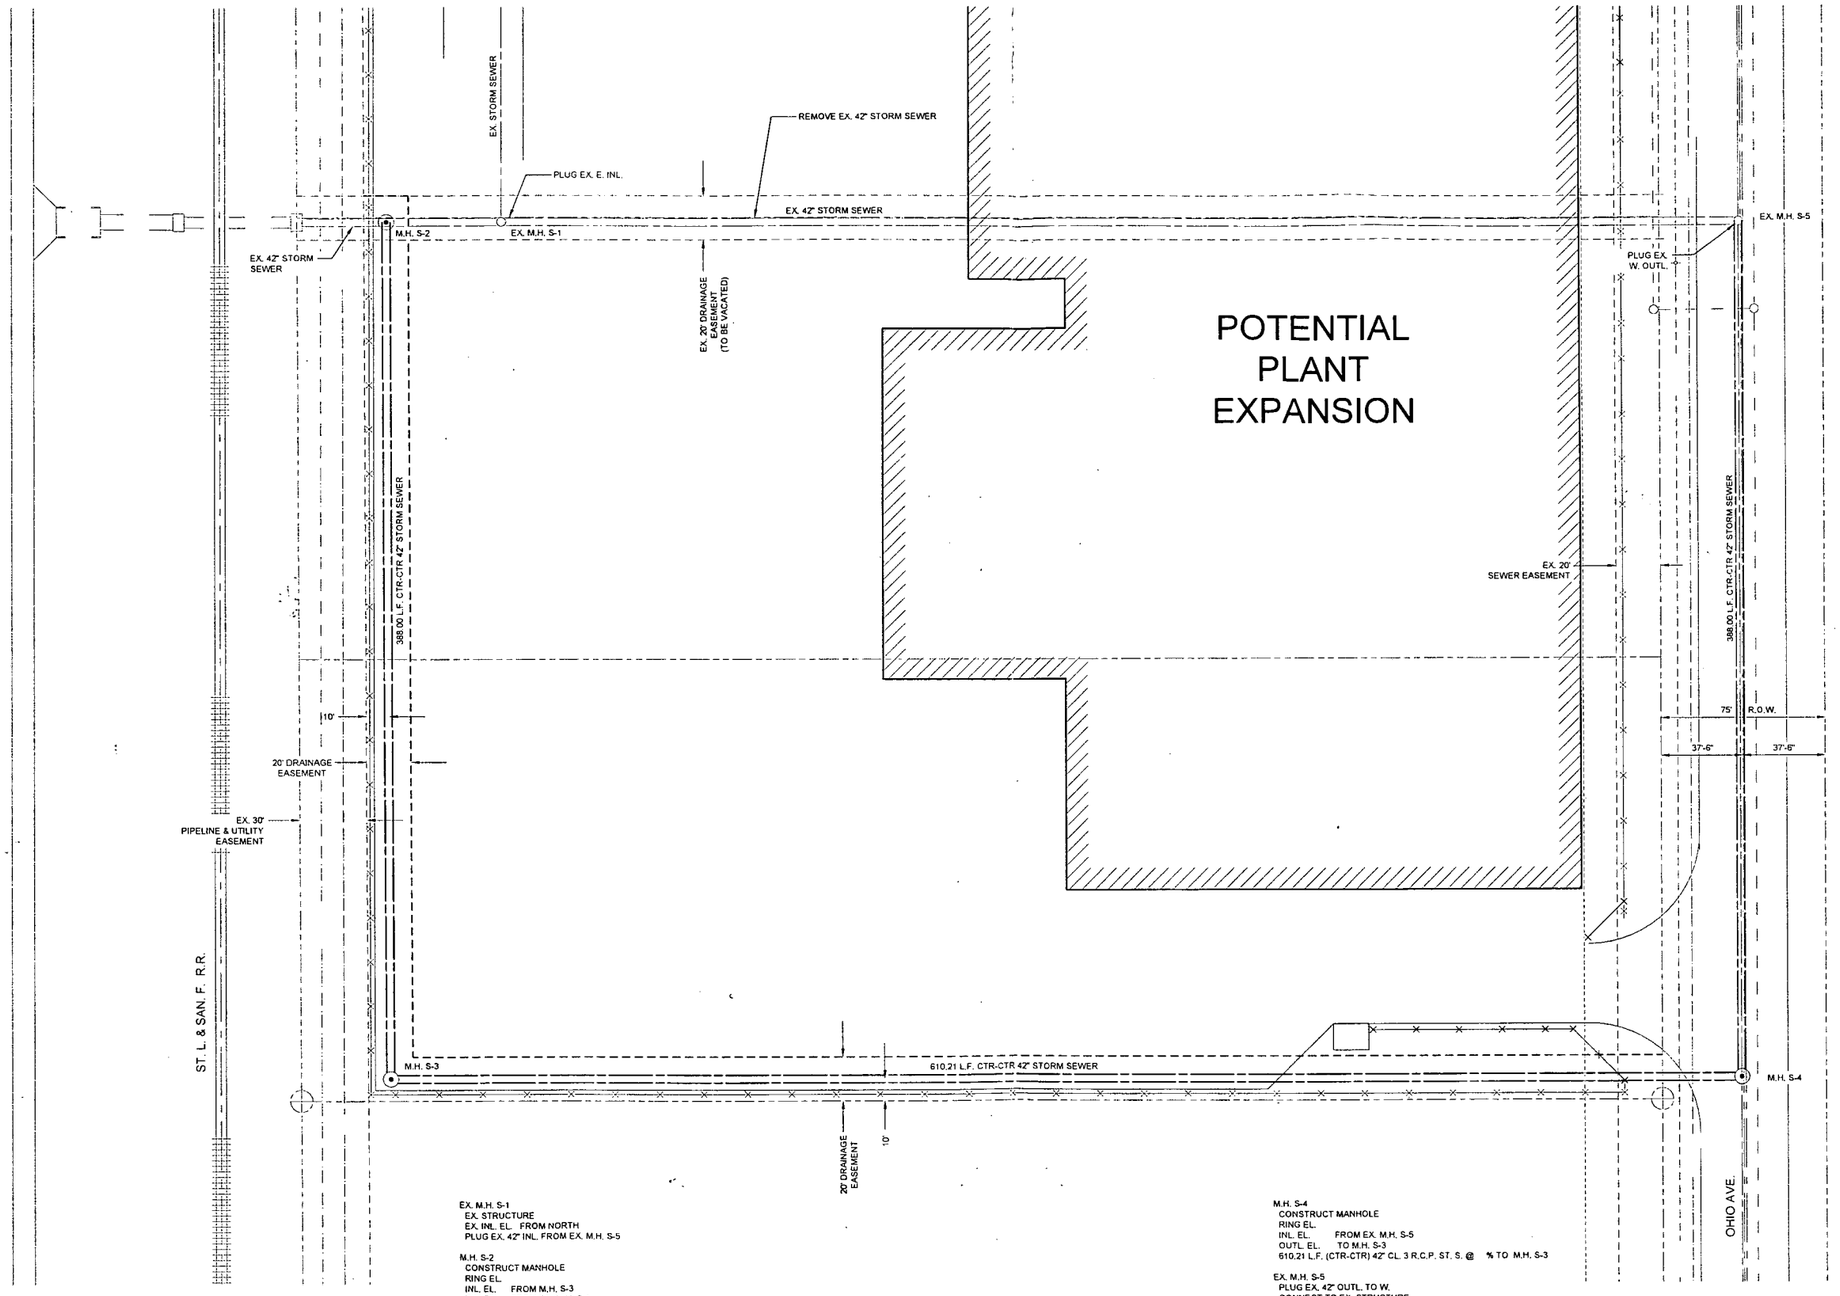

EX. M.H. S-1
EX. STRUCTURE
EX. INL. EL. FROM NORTH
PLUG EX. 42" INL. FROM EX. M.H. S-5

M.H. S-2
CONSTRUCT MANHOLE
RING EL.
INL. EL. FROM M.H. S-3
INL. EL. FROM EX. M.H. S-1
OUTL. EL. TO WEST

M.H. S-3
CONSTRUCT MANHOLE
RING EL.
INL EL. FROM M.H. S-4
OUTL EL. TO M.H. S-2
388.00 L.F. (CTR-CTR) 42" CL. 3 R.C.P. ST. S. @ % TO M.H. S-2

M.H. S-4
CONSTRUCT MANHOLE
RING EL.
INL. EL. FROM EX. M.H. S-5
OUTL. EL. TO M.H. S-3
610.21 L.F. (CTR-CTR) 42" CL. 3 R.C.P. ST. S. @ % TO M.H. S-3

EX. M.H. S-5
PLUG EX. 42" OUTL. TO W.
CONNECT TO EX. STRUCTURE
EX. INL. EL. FROM NORTH
OUTL. EL. TO M.H. S-4
388.00 L.F. (CTR - CTR) 42" CL. 3 R.C.P. ST. S. @ % TO M.H. S-4

SITE PLAN
Scale: 1" = 30'

REV.	BY	DATE	DESCRIPTION	CKD.

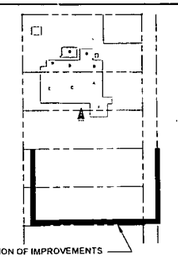

HORMEL FOODS CORPORATION, Corporate Office, Austin, MN 55912

Hormel Foods

CORPORATE ENGINEERING DIVISION, LLC

PROJECT
POTENTIAL PLANT EXPANSION

PLANT WICHITA, KS

SHEET TITLE
STORM SEWER PLAN

DR SCB	PROJ. MGR P.ECKHOFF	SHEET NO. C01001
SCALE NOTED	JOB NO. NA	SHEET 1 OF 1
DATE 4/27/17	FILENAME - SET W30C01001 - PSCE	