KD-7348

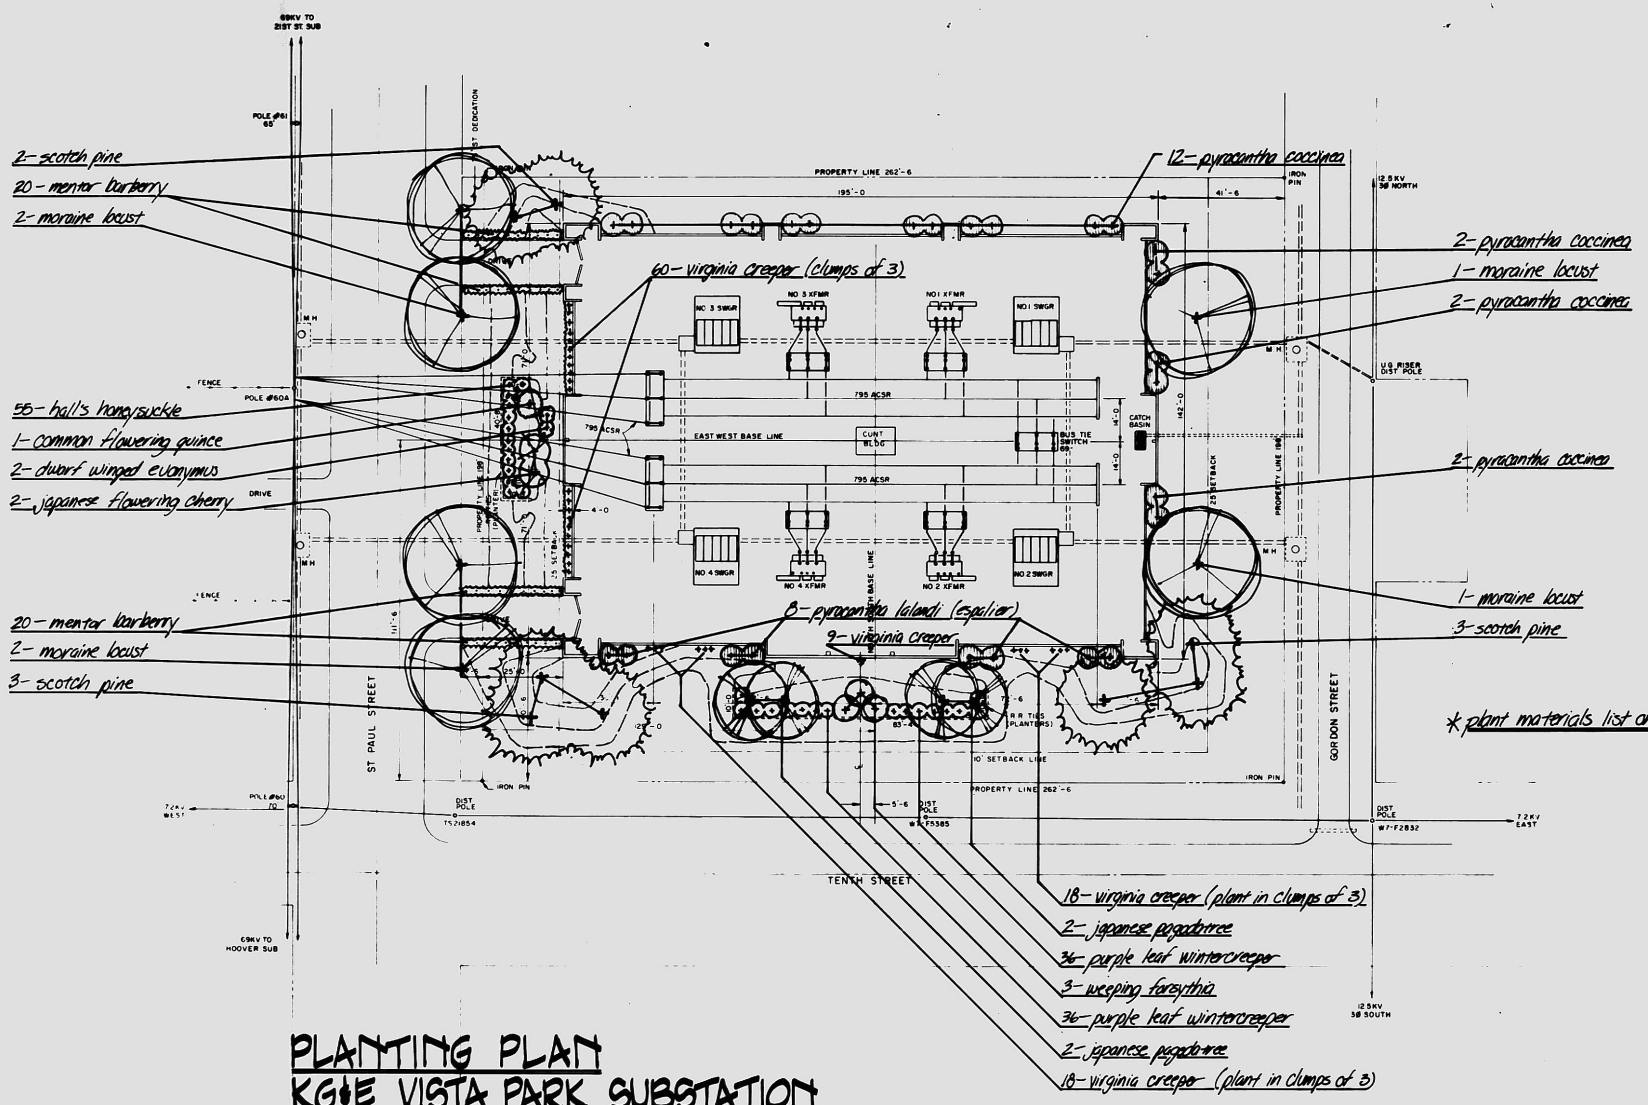

PLANTING PLAN
KG&E VISTA PARK SUBSTATION

Minger-Smith Corporation
Consultants in Planning, Design and Development
605 First National Bank Building
Wichita, Kansas 67202

DR 73-2

VISTA PARK SUBSTATION
LANDSCAPE PLAN

DR CE OF O&S	
CK DLL	APPROVED / CHIEF ENGINEER
DATE 4-27-73	SCALE 1" = 20' SH 1 OF 3 SHTS
KANSAS GAS AND ELECTRIC COMPANY	KD-7348
ENGINEERING DEPT.	WICHITA, KANSAS

NO	DATE	REVISION	BY	CK.	APP.	NO.	DATE	REVISION	BY	CK.	APP	NO	DATE	REVISION	BY	CK	APP