


BZA 11-70

REMODEL OF JIM HAMRICK'S RES.


DICK BRADHAM - ARCH

2 of 2


FILMED FROM THE
 AVAILABLE COPY

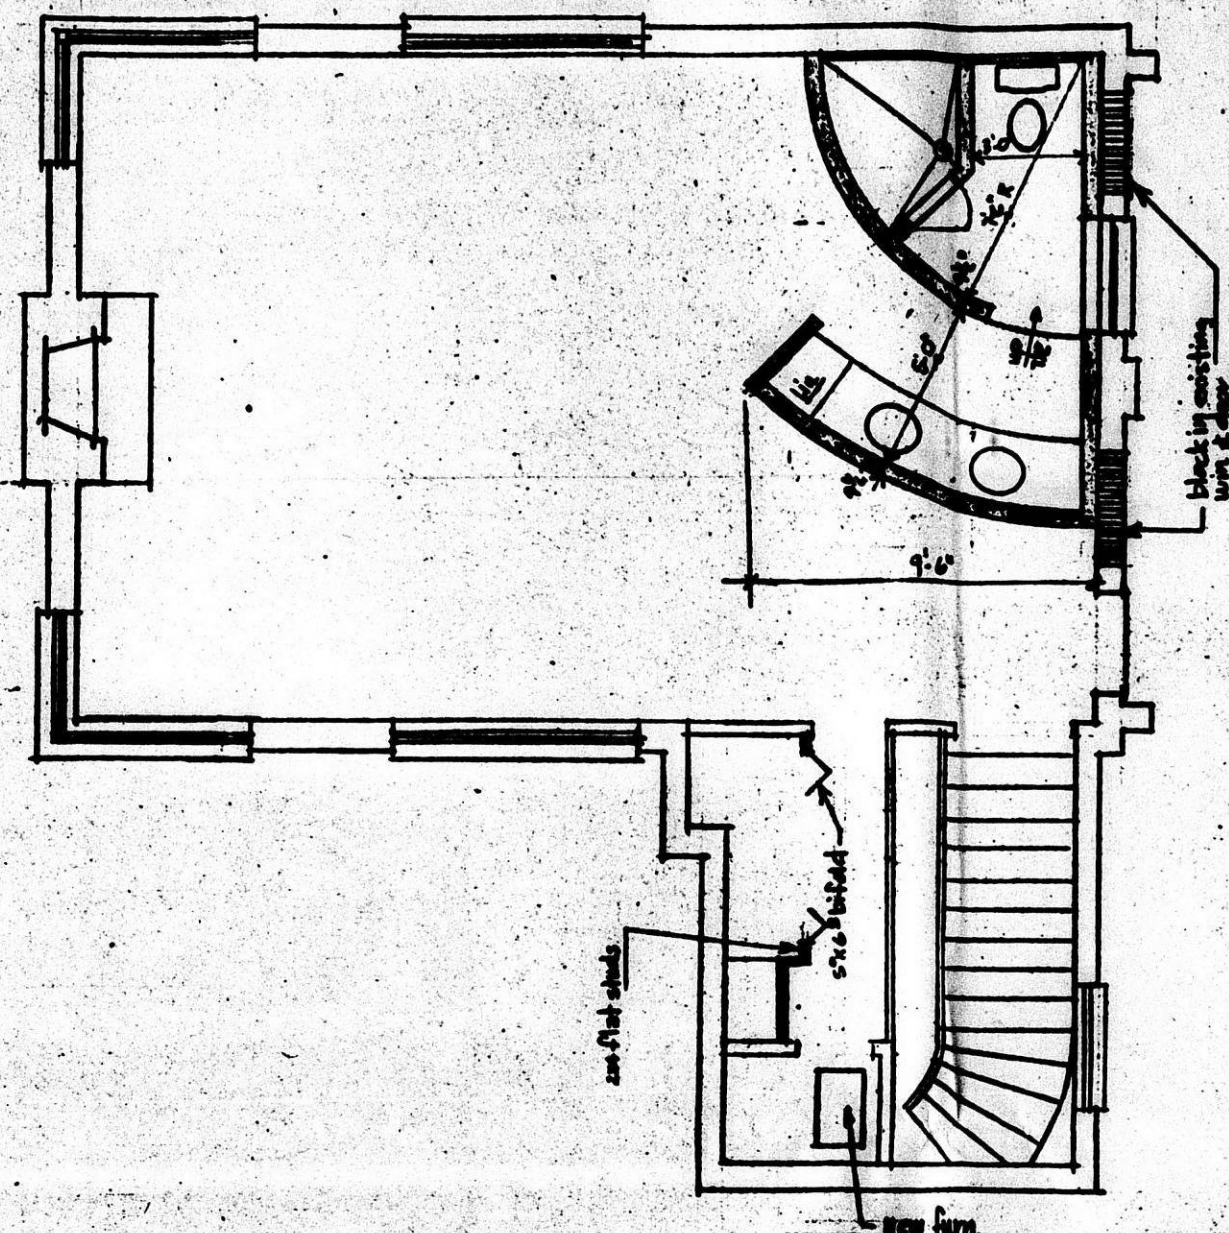

2nd FLOOR PLAN 1/4"=1'-0"

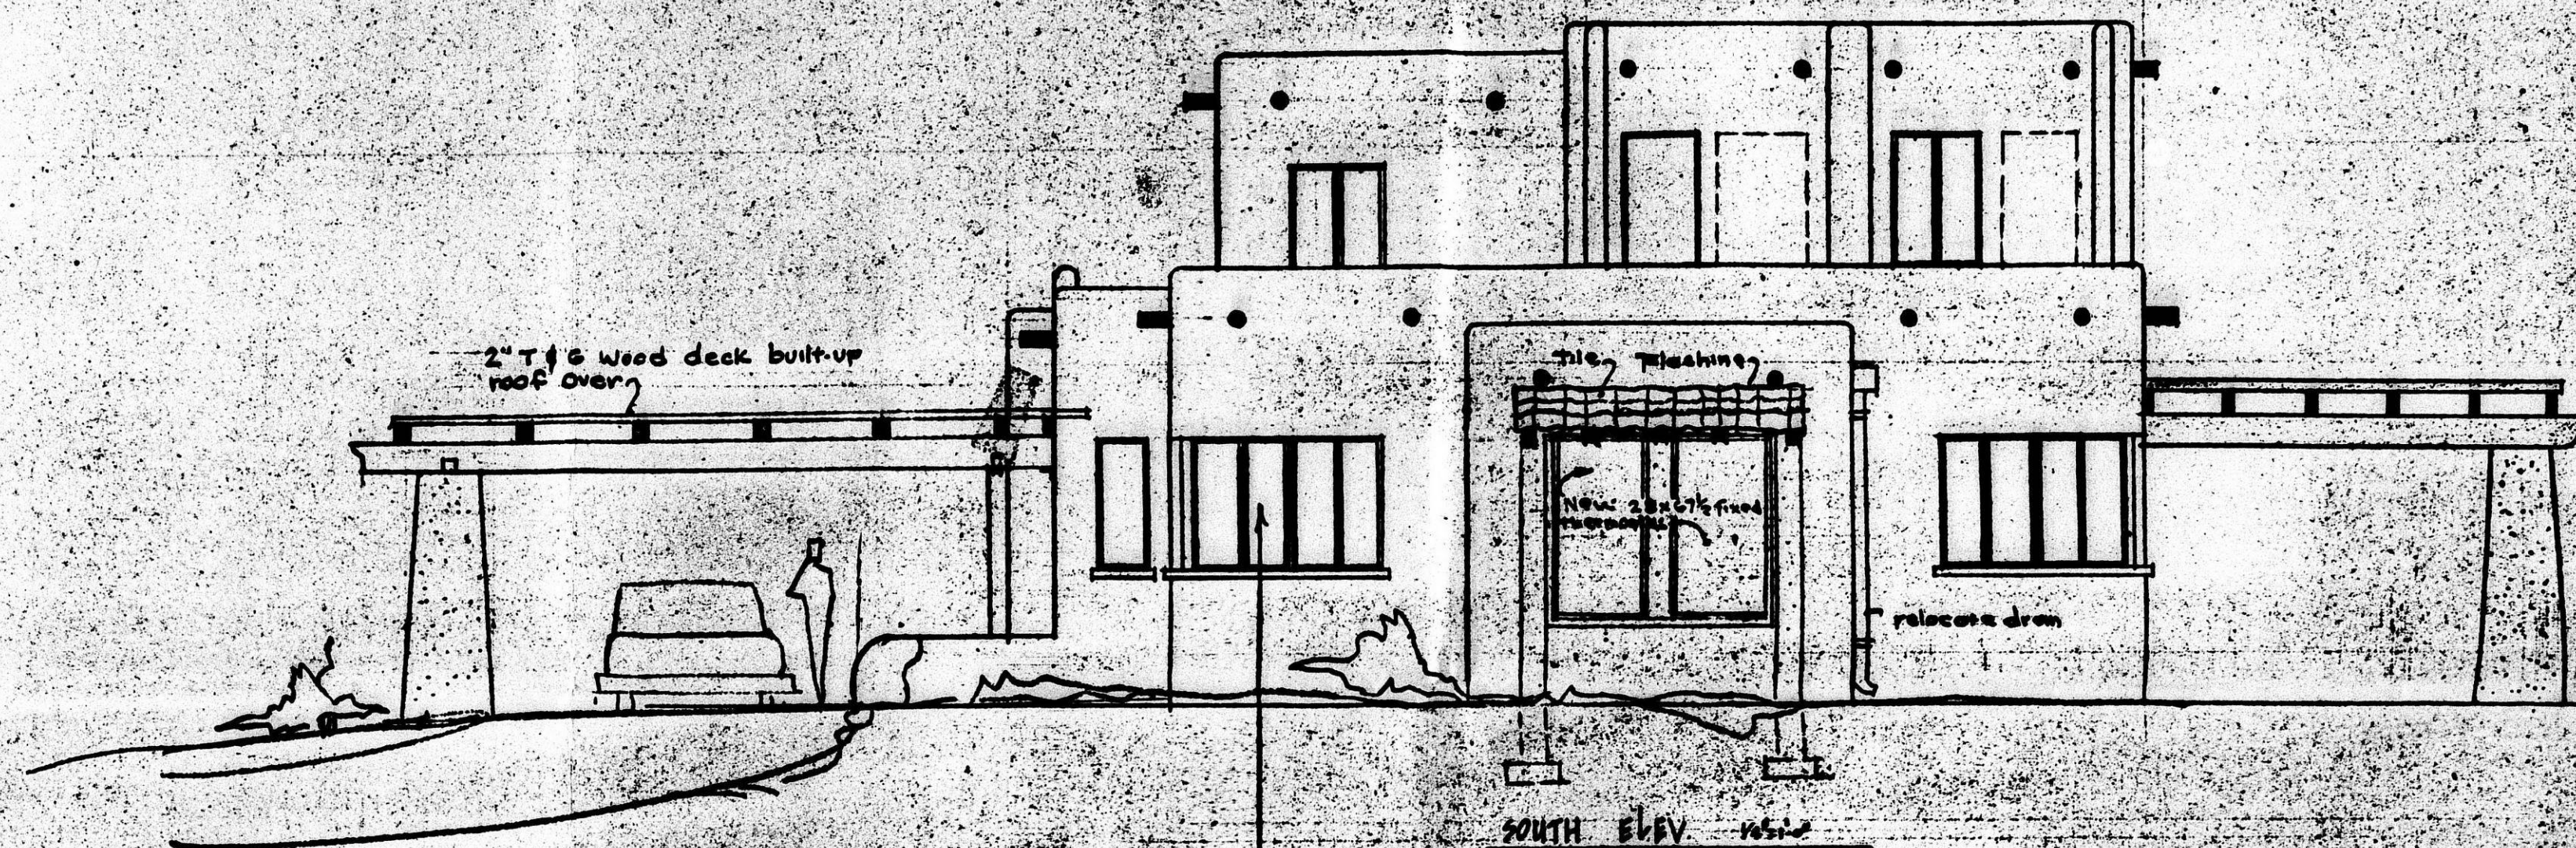

SOUTH ELEV. 1/4"=1'-0"

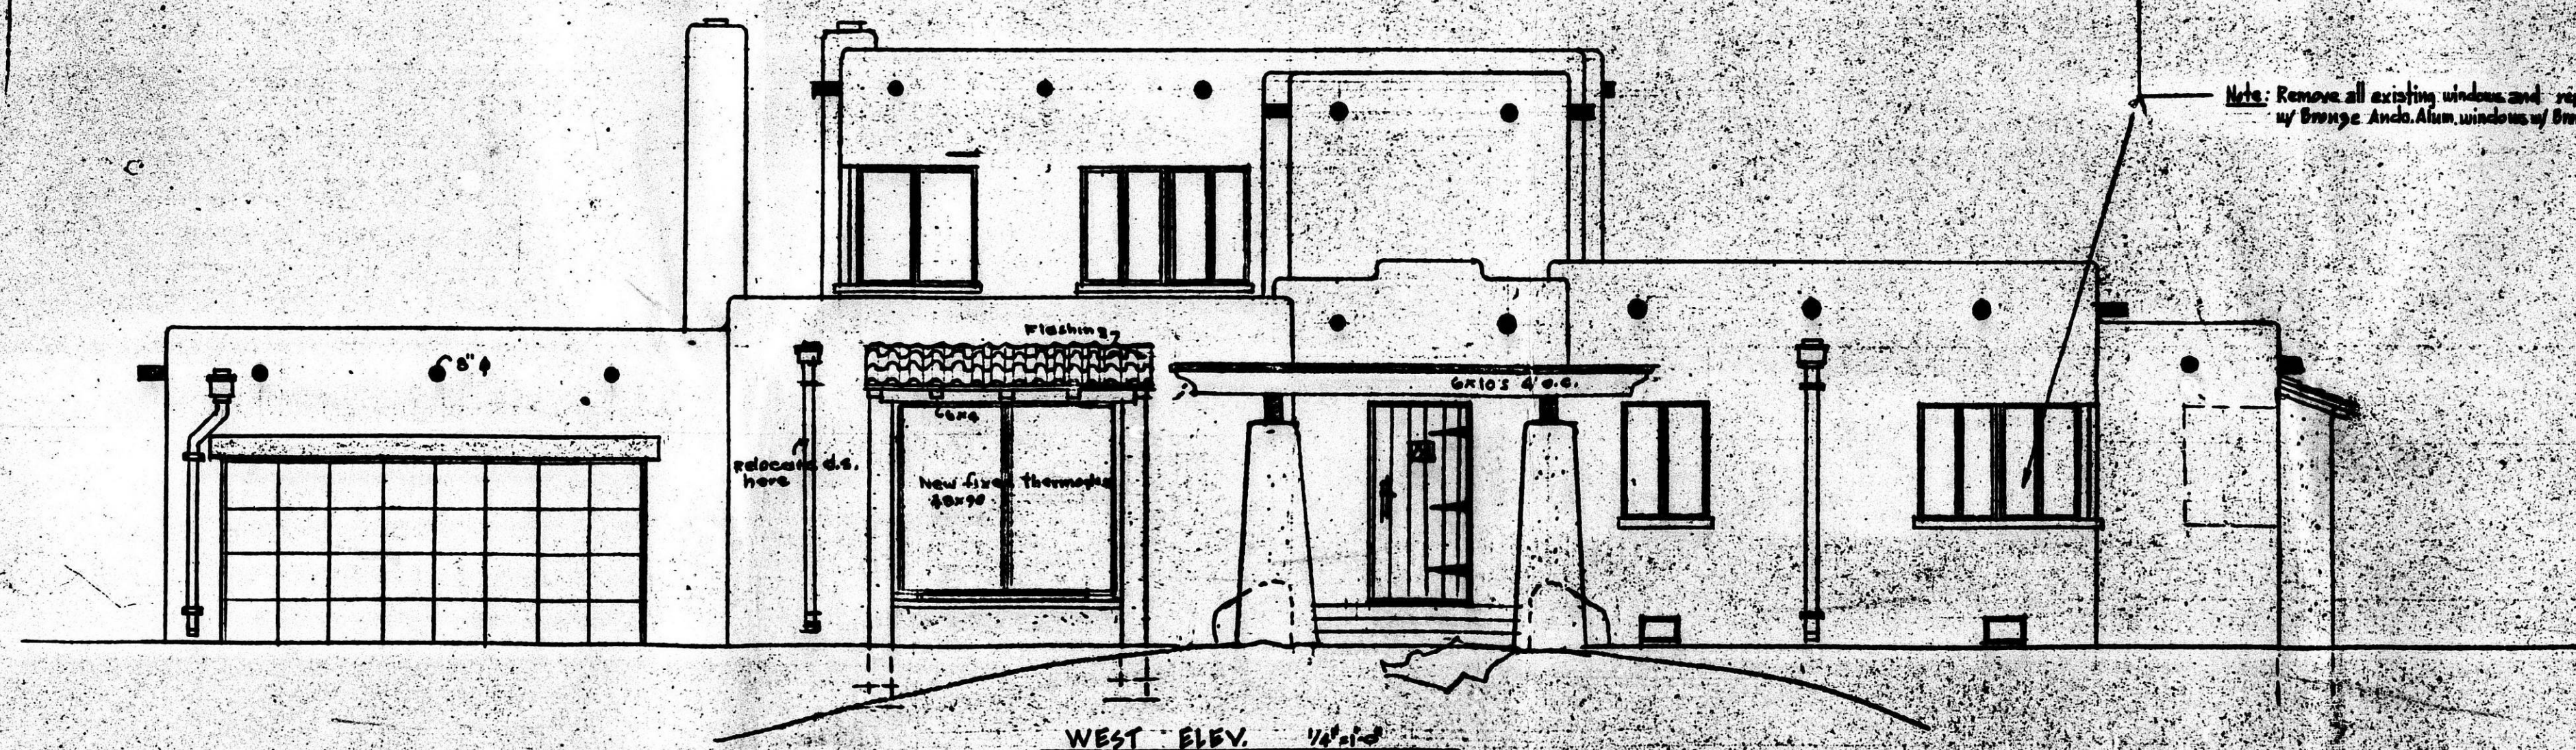

WEST ELEV. 1/4"=1'-0"

Note: Remove all existing windows and replace w/ bronze Anco Alum. windows w/ bronze thermopane

3-18-76

REMODEL OF JIM HAMMICK'S RES.

DICK GRASHAM - ARCH.

3 of 5

