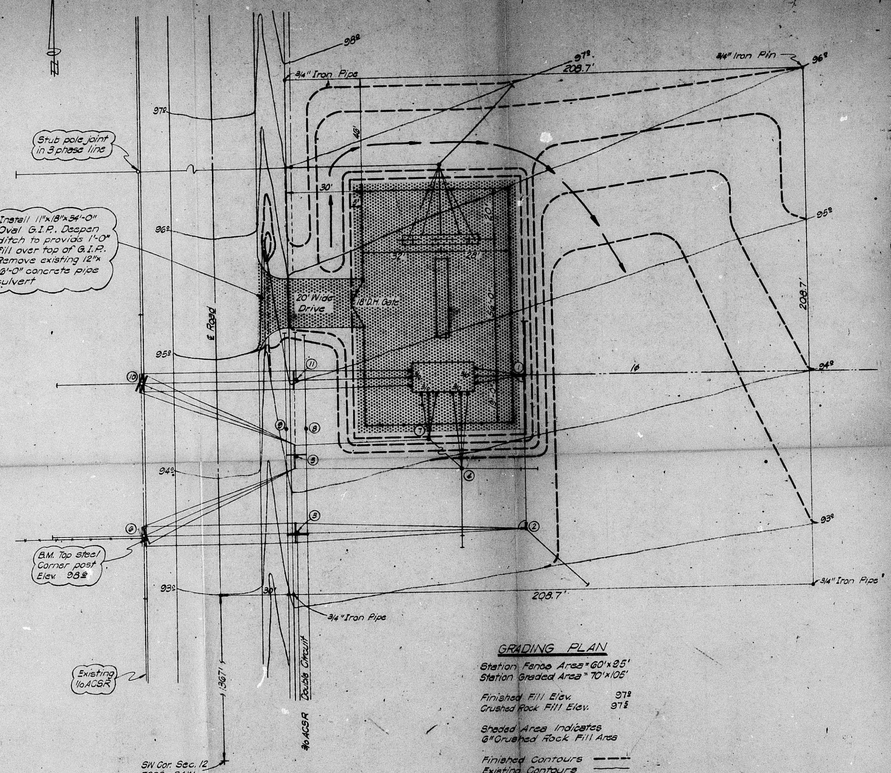

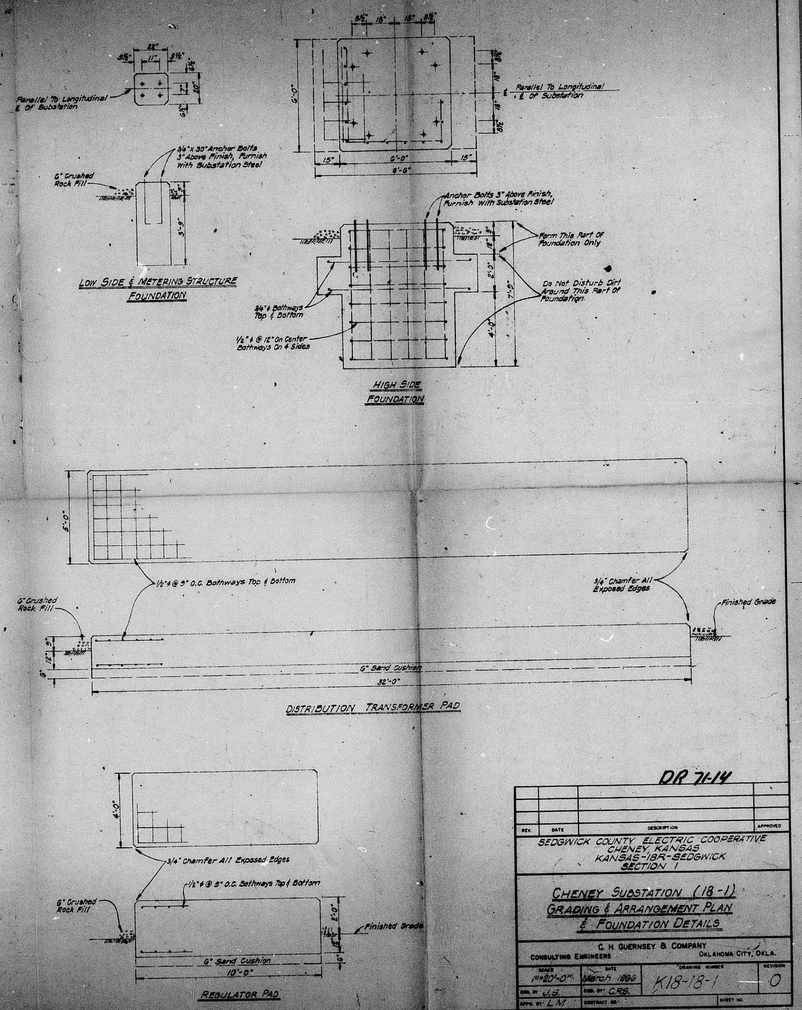

DR 71-14

REV.	DATE	DESCRIPTION	APPROVED

SEDGWICK COUNTY ELECTRIC COOPERATIVE
CHENEY, KANSAS
KANSAS-184-SEDGWICK
SECTION 1

CHENEY SUBSTATION (18-1)
GRADING & ARRANGEMENT PLAN & FOUNDATION DETAILS

C. H. GUERNSEY & COMPANY
CONSULTING ENGINEERS — OKLAHOMA CITY, OKLA.

SCALE	DATE	DRAWING NUMBER	REVISION
1"=20'-0"	March 1966	K18-18-1	0
DRN. BY: V.E.	CHD. BY: C.R.B.		
APPD. BY: L.M.	CONTRACT NO.	SHEET NO.	

FILMED FROM THE BEST AVAILABLE COPY