
DOBA PROPERTY
1903 N MAIZE RD
WICHITA, KS 67205

N ↕ SCALE: 1"=60'

LEGEND

- TO BE PLANTED NEW WHITE OAK- 2" CALIPER MIN.
  QUANITY- 40

PLANTED 30' ON CENTER
ALL TREES LOCATED INSIDE PROPERTY LINE
SUPPLEMNTAL IRRIGATION TO BE PROVIDED
DURING ESTABLISHMENT PERIOD VIA THE ON SITE WELL

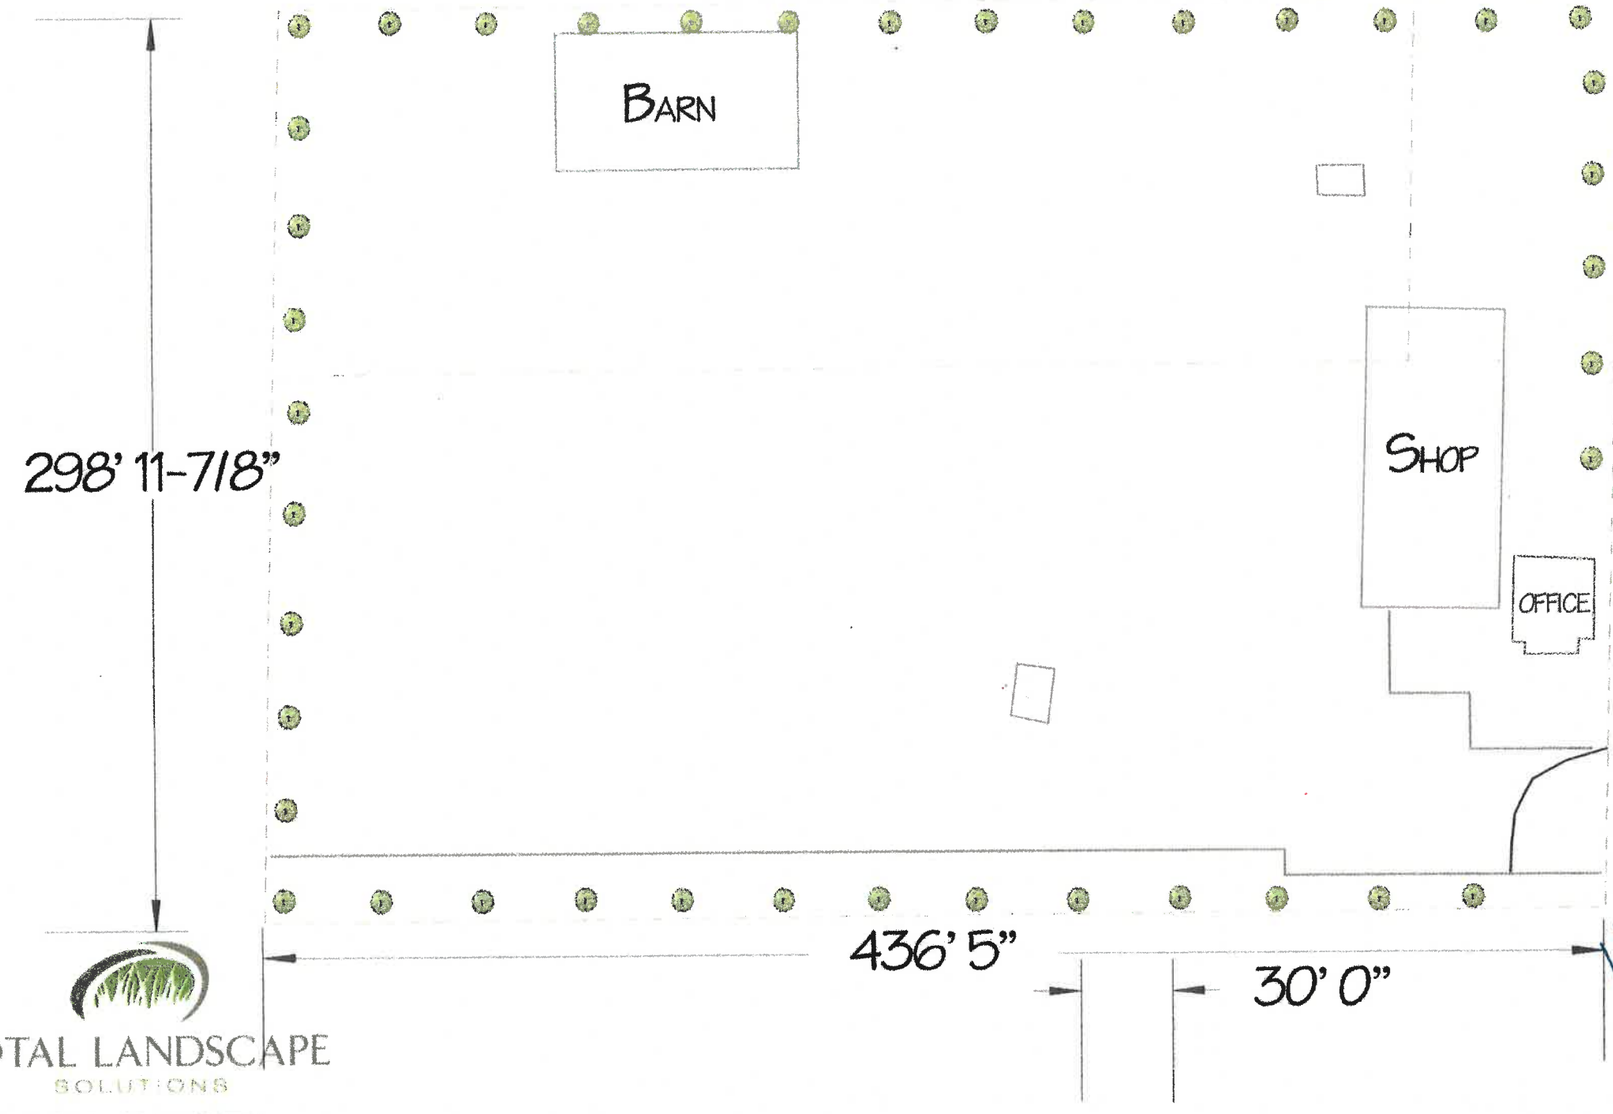

PUD-68

LANDSCAPE PLAN
APPROVED BY
8/12/26 Greg Sheaan

TOTAL LANDSCAPE
SOLUTIONS
PO Box 75216 Wichita, KS 67275
316.217.9344 www.tlswichita.com

KEVIN LAWRENCE VOTH
LICENSED
756
KANSAS
LANDSCAPE ARCHITECT

7.29.26