MKEC
ENGINEERING
CONSULTANTS, INC.
411 N. WEBB ROAD
WICHITA, KS. 67206
316 - 684 - 9600

SCALE: 1" = 120'

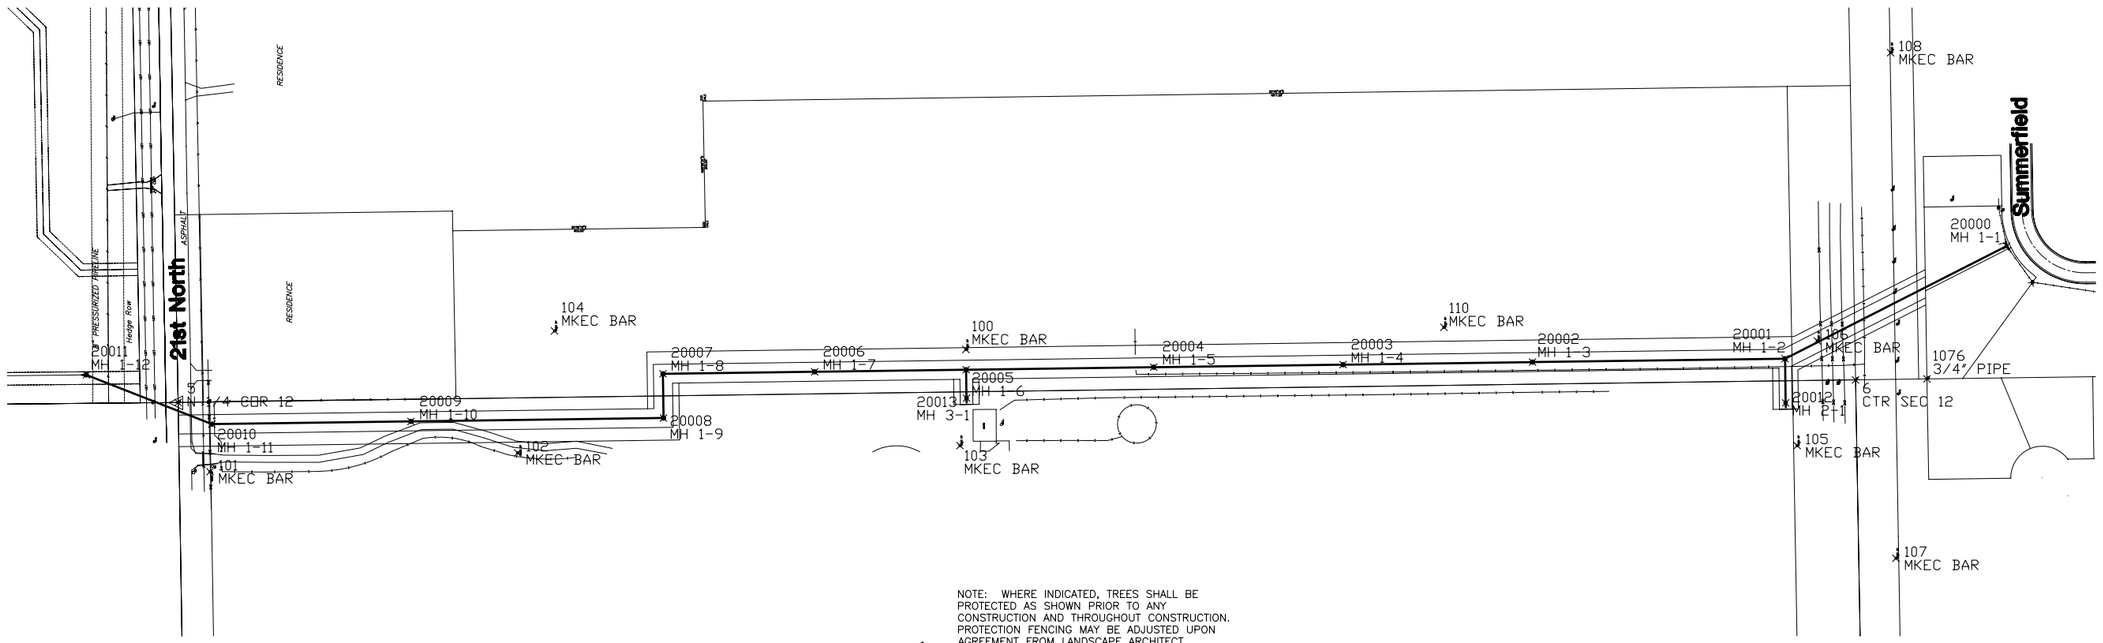

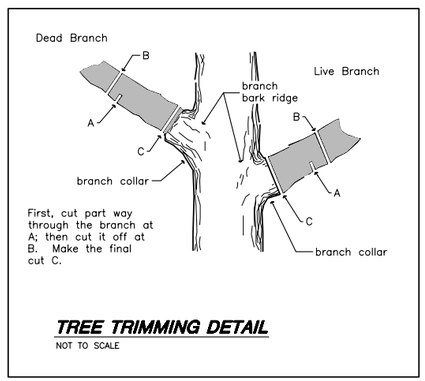

TREE TRIMMING DETAIL
NOT TO SCALE

NOTE: WHERE INDICATED, TREES SHALL BE PROTECTED AS SHOWN PRIOR TO ANY CONSTRUCTION AND THROUGHOUT CONSTRUCTION. PROTECTION FENCING MAY BE ADJUSTED UPON AGREEMENT FROM LANDSCAPE ARCHITECT.

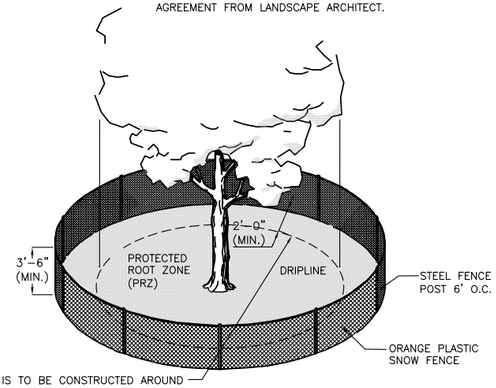

NOTE: THE TEMPORARY FENCE IS TO BE CONSTRUCTED AROUND SPECIFIED AREAS/TREES PRIOR TO ANY CONSTRUCTION AND SHALL REMAIN UNTIL ALL CONSTRUCTION IS COMPLETE. CONSTRUCTION EQUIPMENT AND MATERIALS ARE NOT PERMITTED WITHIN THE (PRZ). THE FENCE PLACEMENT AROUND THE (PRZ) MAY ONLY BE ADJUSTED WITH PERMISSION FROM THE PROJECT ENGINEER.

TEMPORARY TREE PROTECTION

Control Points

Number	Northing	Easting	Description
5	1700040.50	1699467.46	N 1/4 COR 12
6	1697383.96	1699503.24	CTR SEC 12
100	1698792.83	1699551.28	MKEC BAR
101	1699989.88	1699357.70	MKEC BAR
102	1699502.74	1699387.59	MKEC BAR
103	1698802.15	1699399.27	MKEC BAR
104	1699444.29	1699580.67	MKEC BAR
105	1697476.44	1699399.16	MKEC BAR
106	1697444.55	1699564.96	MKEC BAR
107	1697319.87	1699220.73	MKEC BAR
108	1697328.38	1700021.32	MKEC BAR
110	1698035.93	1699586.51	MKEC BAR
1076	1697270.75	1699504.82	3/4" PIPE

Sanitary Sewer Points

Number	Northing	Easting	Description
20000	1697144.55	1699715.21	MH 1-1
20001	1697495.50	1699536.73	MH 1-2
20002	1697895.47	1699531.35	MH 1-3
20003	1698195.44	1699527.31	MH 1-4
20004	1698495.41	1699523.27	MH 1-5
20005	1698792.48	1699519.27	MH 1-6
20006	1699032.46	1699516.04	MH 1-7
20007	1699272.68	1699512.80	MH 1-8
20008	1699271.74	1699442.81	MH 1-9
20009	1699671.70	1699437.43	MH 1-10
20010	1699986.87	1699433.18	MH 1-11
20011	1700185.78	1699511.07	MH 1-12
20012	1697494.56	1699466.75	MH 2-1
20013	1698791.88	1699474.28	MH 3-1

SANITARY SEWER MAIN PLANS
MONARCH LANDING
WICHITA, KS

BUBBLE MAP
SHEET TITLE

468-84206
PROJECT NUMBER

DFL
DESIGN BY
DFL
DRAWN BY
GJA
CHECKED BY

ISSUED
March 2007
REVISED

SHEET NO.
13 of 13

PLOTTED: Friday, March 02, 2007 @ 09:27AM
J:\CIVIL\062001\SS MAIN\DWG\SAN\BUBBLE.DWG