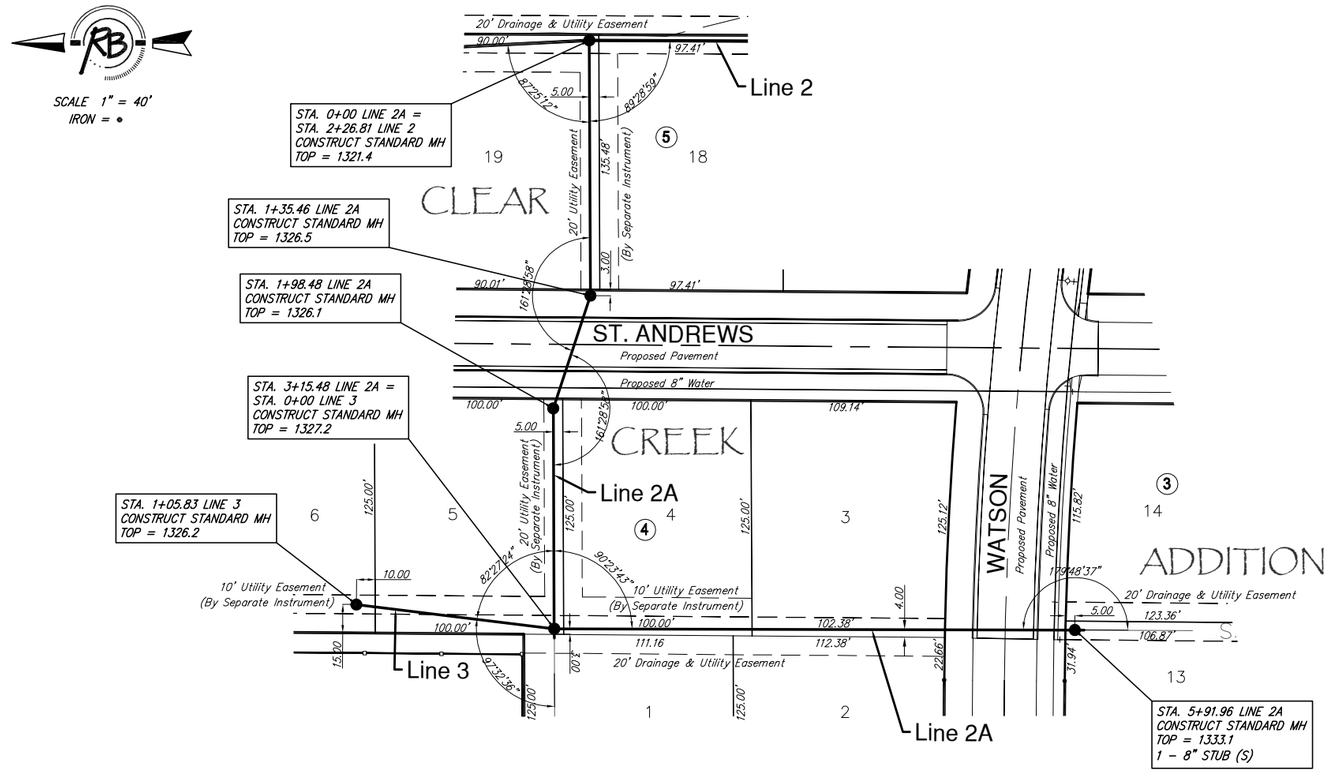

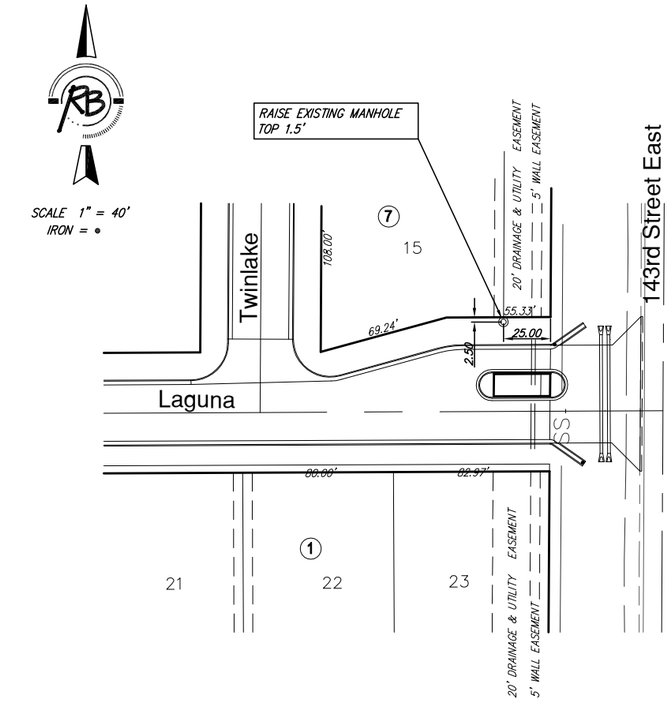

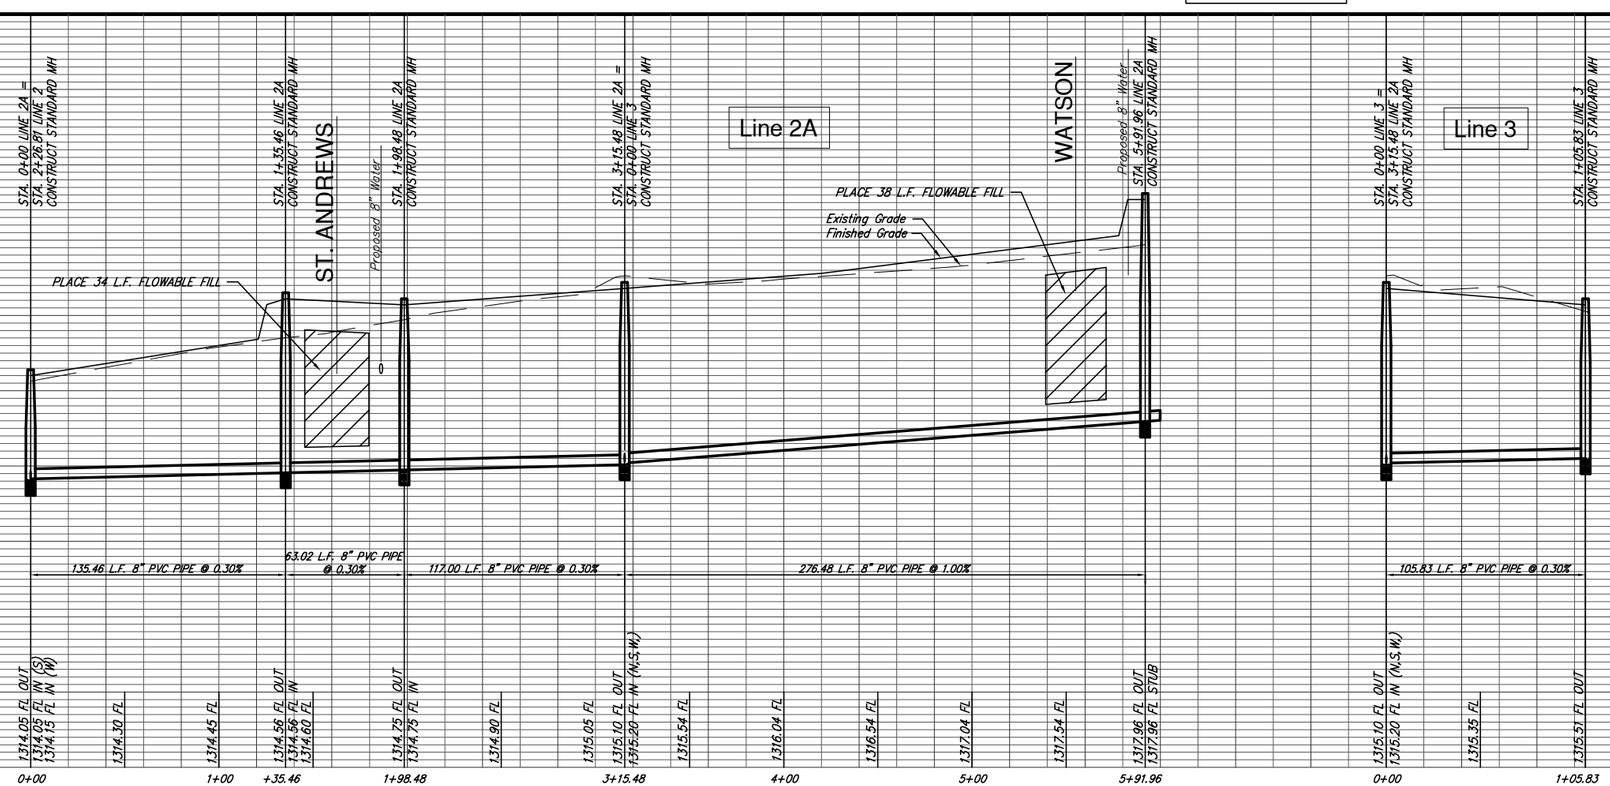

DESIGN K.WL
DRAWN RA
REVISED
UTILITY
DATE Nov. 14, 2006
REVIEW

PROJECT NUMBER
DRAWING FILE SS (Line 2A & 3)

CLEAR CREEK ADDITION PHASE 2
Line 2A & 3
WICHITA, KANSAS

Ruggles & Bohm, P.A.
Engineering, Surveying, Land Planning
924 North Main
Wichita, Kansas 67203
www.rbkansas.com
(316) 264-8008
(316) 264-4621 fax
E-mail: info@rbkansas.com

RB JOB 2909E
SHEET 5 of 13