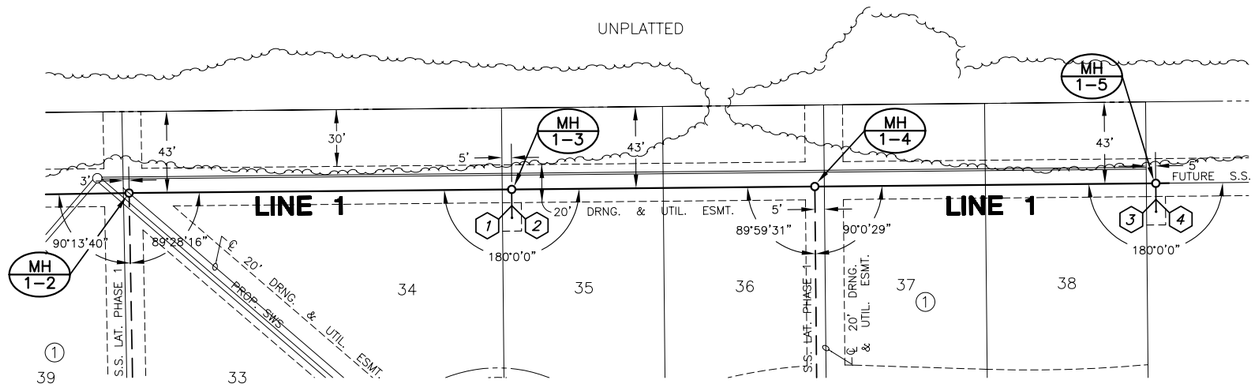

SCALE: 1"= 40'
0 20 40 80

PLAN LINE 1

NOTE:
1. MANHOLES SHALL BE PLASTIC LINED PER CITY OF WICHITA STD SPEC.
2. MANHOLES SHALL HAVE 18" COLLAR ADJUSTMENT.

PROFILE LINE 1

SCALE: HORIZ. 1"=40'
SCALE: VERT. 1"=5'

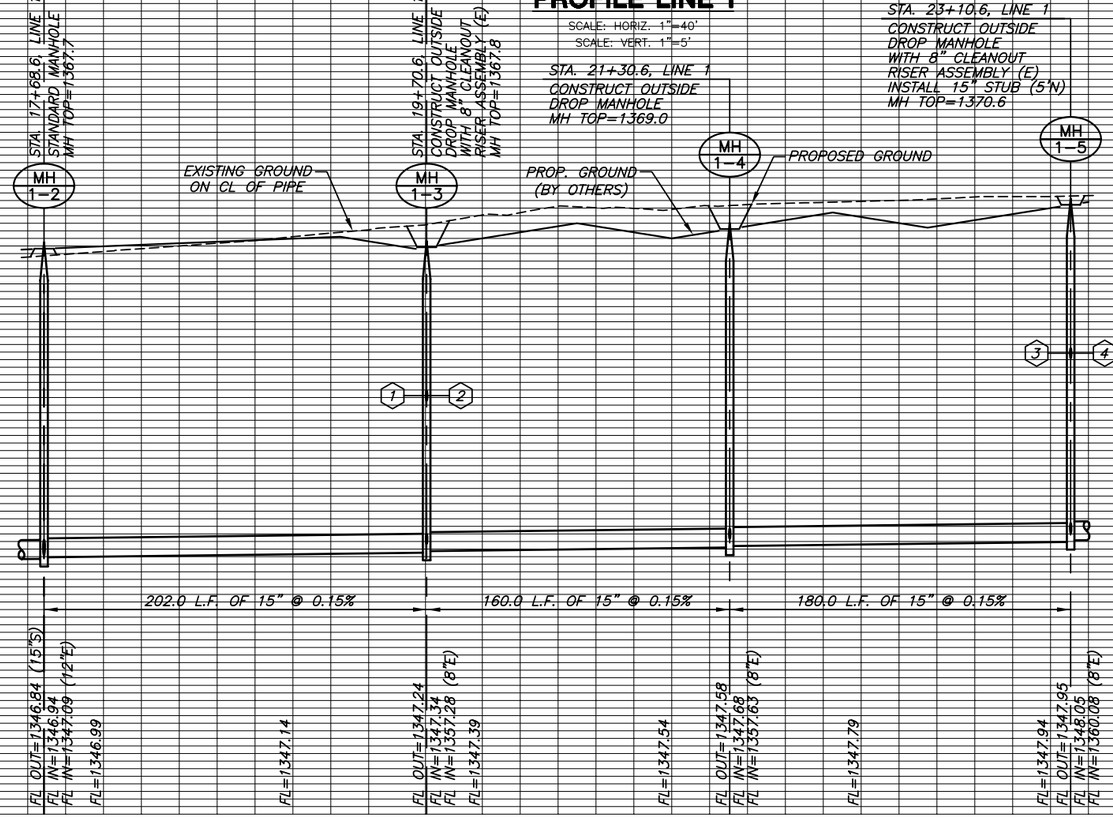

MKEC ENGINEERING CONSULTANTS, INC.
411 N. WEBB ROAD
WICHITA, KS. 67206
316 - 684 - 9600

SANITARY SEWER PLANS FOR
MONARCH LANDING ADDITION
SEWER MAIN PHASE

LINE 1
SHEET TITLE
468-84316
PROJECT NUMBER

DFL
DESIGN BY
DMU
DRAWN BY
GJA
CHECKED BY

ISSUED
January 2007
REVISED

SHEET NO.
6 of 13

PLOTTED: Wednesday, January 31, 2007 @ 07:21AM
J:\CIVIL\06201\DWG\SAN\MAIN\06201_B2.DWG