Curve 2

Curve Data Based on Centerline
Rad. = 100' Delta = 66° 14' 16" Tangent = 65.24'
Arc = 116' L.C. = 109.28' Def/Ft. =17.13046 Min.

		FACE CHORD LENGTHS			
Station	Arc	8 Lt.	8 Rt.	Defl.	T. Defl.
8+37.77	–	–	–	0°00'00"	0°00'00"
8+50.00	12.23'	15.23'	9.14'	3°29'30"	3°29'30"
8+75.00	25.00'	31.06'	18.64'	7°08'15"	10°37'46"
9+00.00	25.00'	31.06'	18.64'	7°08'15"	17°46'01"
9+25.00	25.00'	31.06'	18.64'	7°08'15"	24°54'17"
9+53.38	28.38'	35.24'	21.14'	8°06'10"	33°00'27"

SCALE 1" = 20'

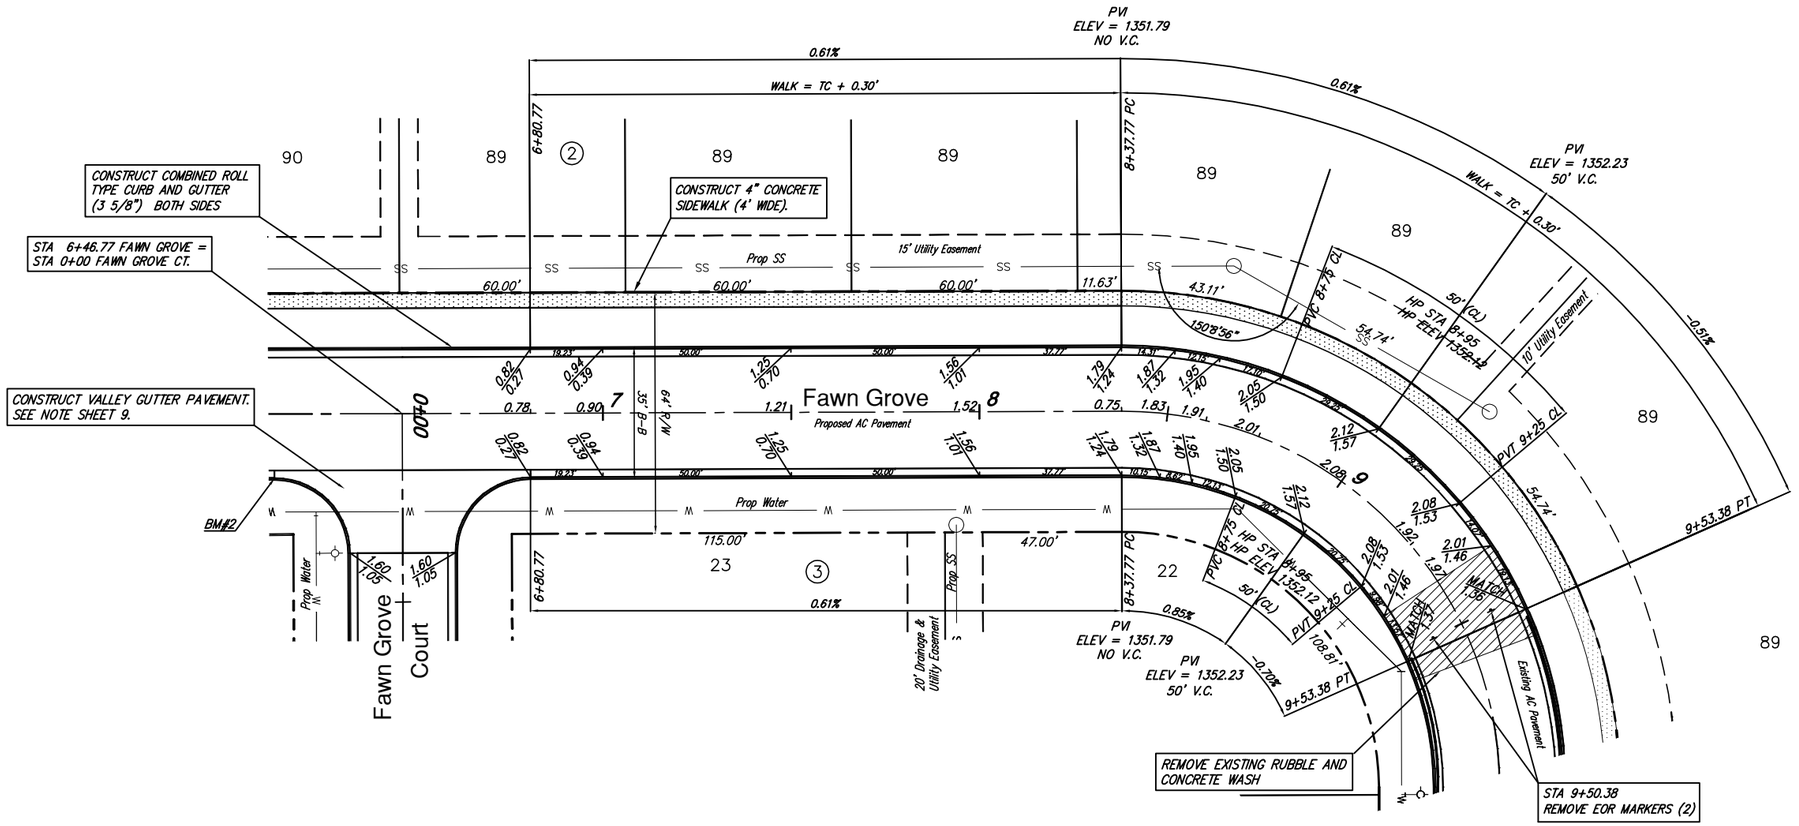

Subdivision Bench Marks

No.	Street and Station	From CL	Description	Elevation
2	Fawn Grove, Sta. 3+27.88	17.0' Rt.	N.E. End of Curb Return, Intersection of Fawn Grove and Fawn Grove Ct.	

Fawn Grove Phase 4
Fawn Grove
WICHITA, KANSAS

Ruggles & Bohm, P.A.
Engineering, Surveying, Land Planning
924 North Main
Wichita, Kansas 67203
www.rbkansas.com
(316) 264-8008
(316) 264-4621 fax
E-mail: info@rbkansas.com

DESIGN EJG
DRAWN RLS
REVIEW
UTILITY
DATE June 6, 2007
R-B JOB 3072E
SHEET 7 OF 32

DRAWING FILE paving {Legacy Addition}
PROJECT NUMBER 472-84576