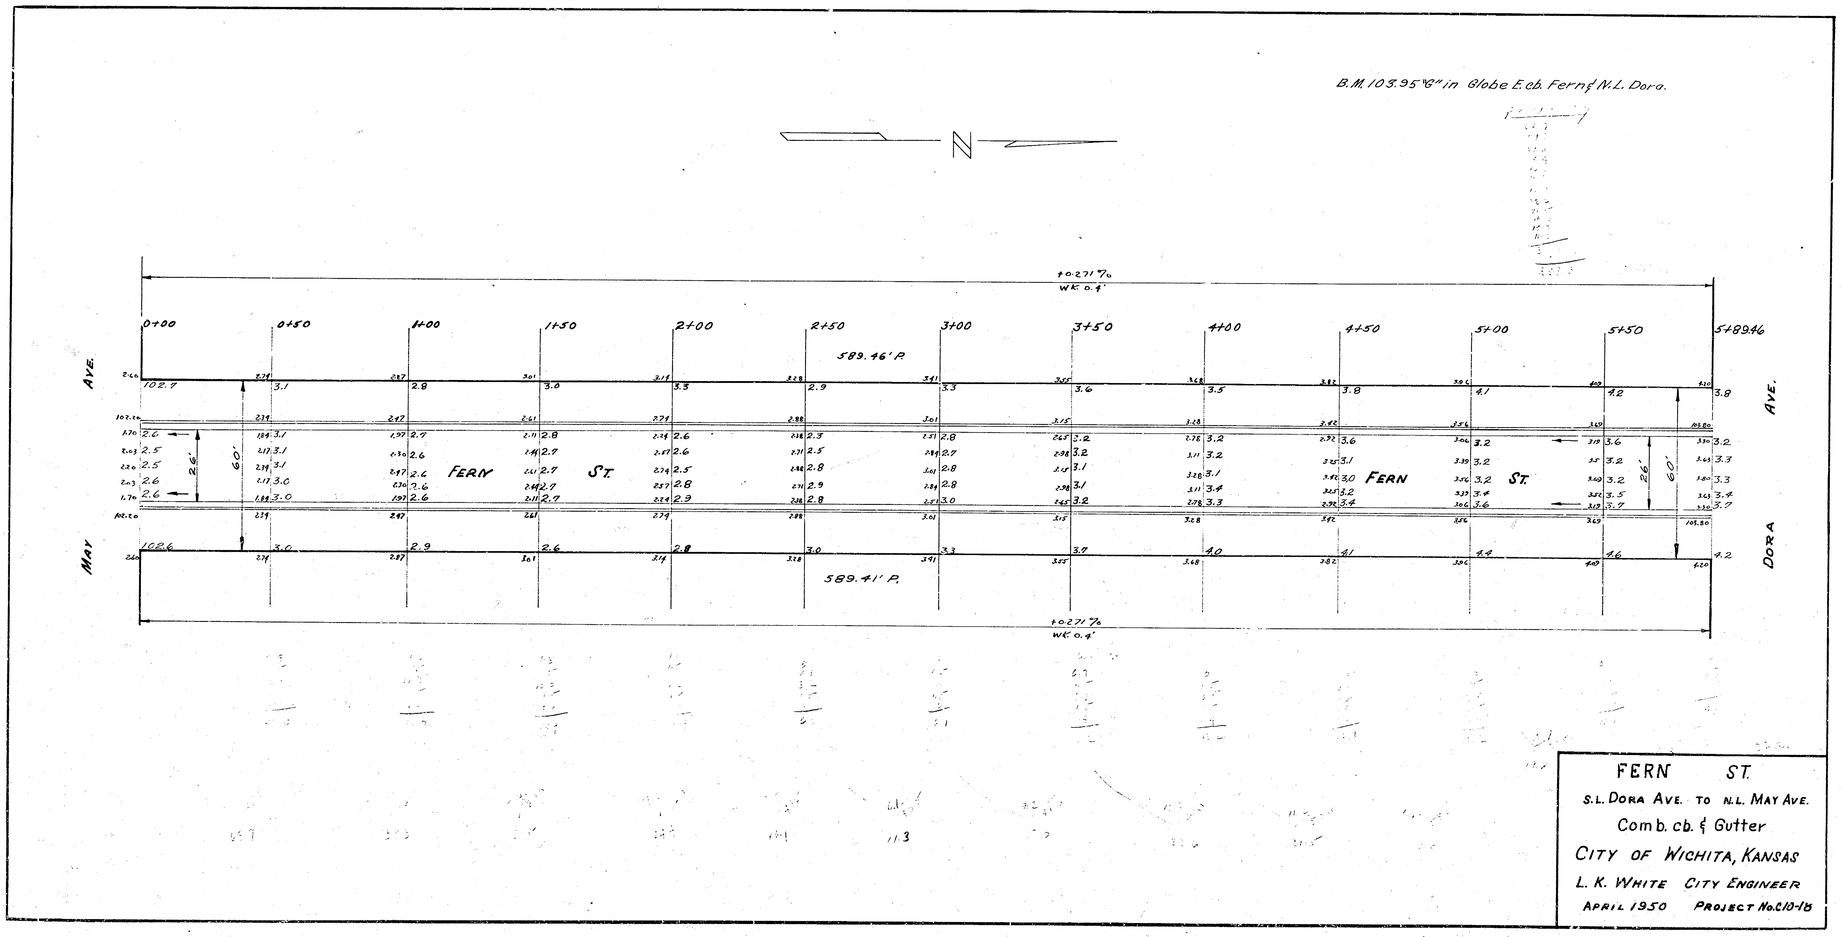

FERN ST.

S.L. DORA AVE. TO N.L. MAY AVE.

Comb. cb. & Gutter

CITY OF WICHITA, KANSAS

L. K. WHITE CITY ENGINEER

APRIL 1950 PROJECT No. C10-18