Book 53 Page 12

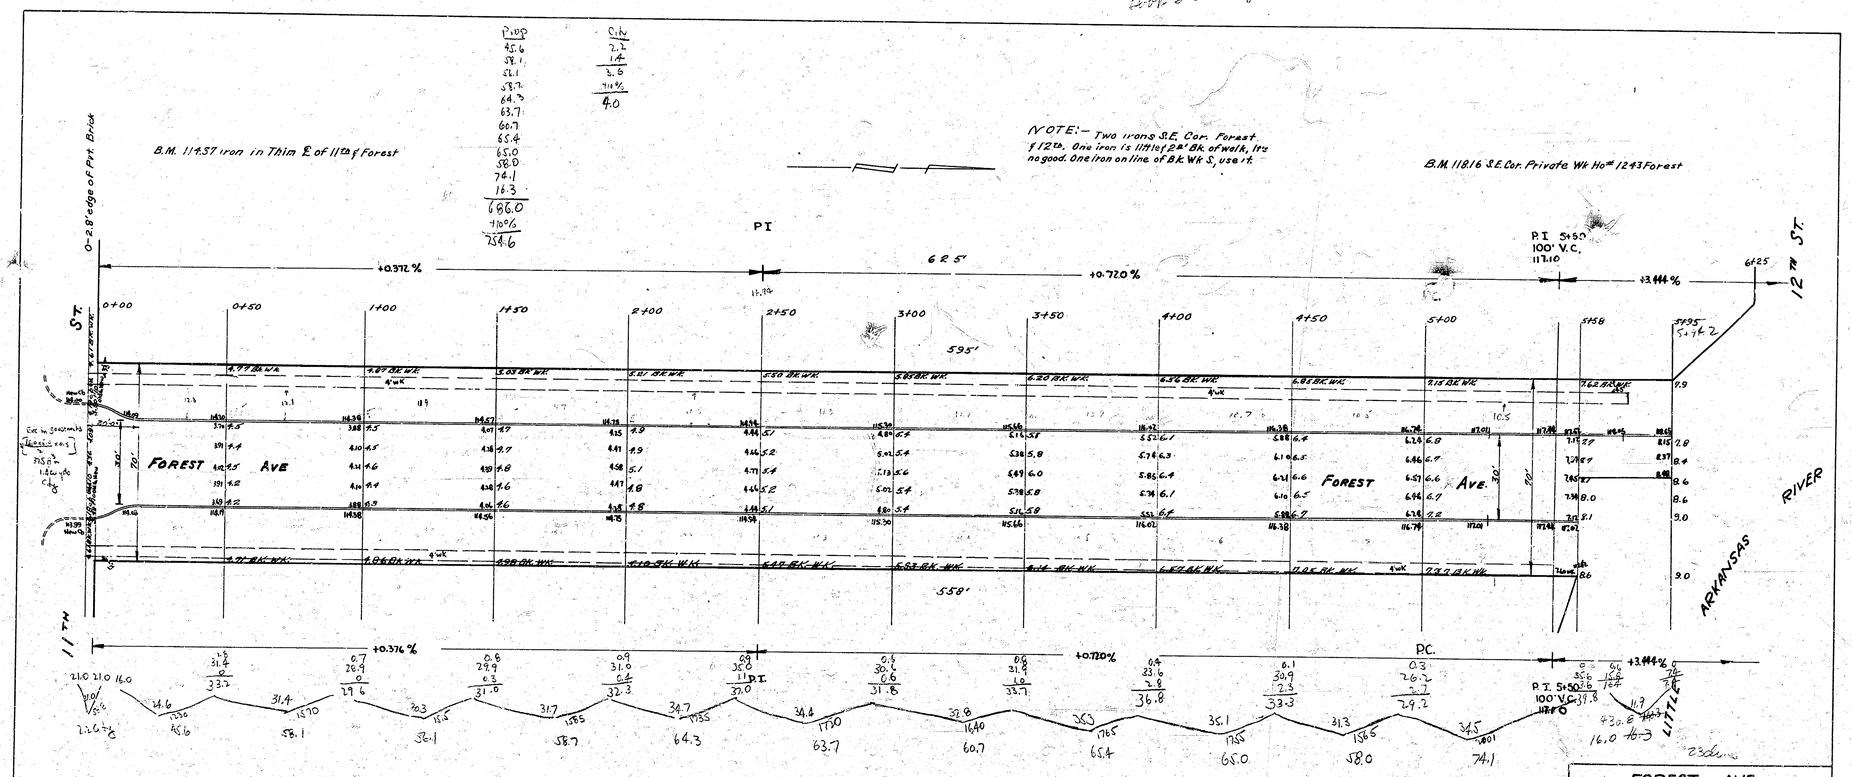

FOREST AVE.	
N.L. 11TH	to S.L. 12TH
30' CONC & CB	
CITY of WICHITA, KANSAS	
L.K. WHITE	CITY ENGINEER
JULY 1949	PROJECT NO. 131

58