Survey: Cvg Dt: Oct '56
Plan: Loth
Cst: Loth
Checked

B.M. 132.9' "1" cut N-end Ret. N.W. cor. Friar Lane & Woodrow

Baseline - ℄ Friar Lane

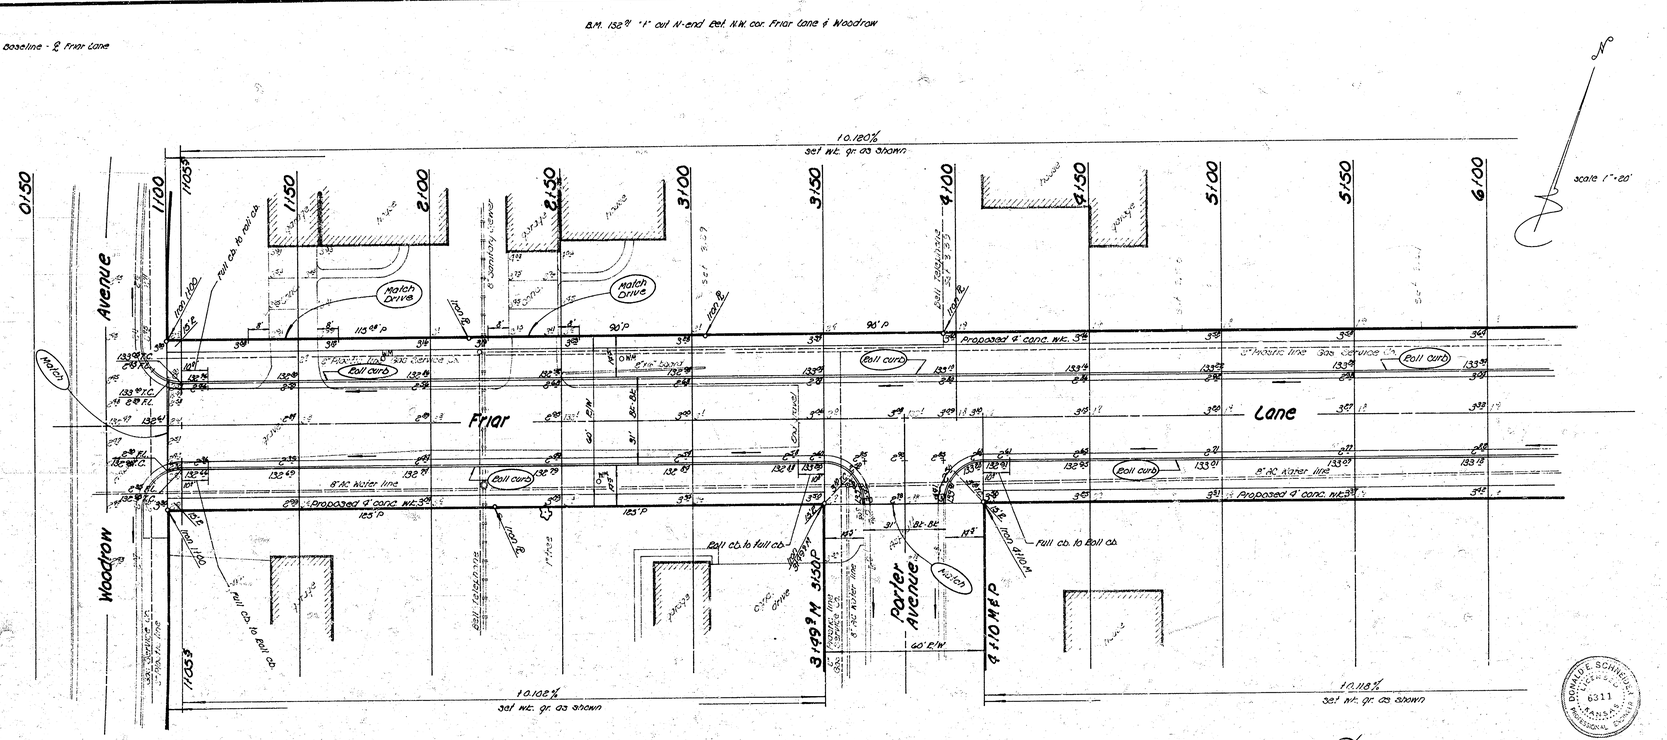

★ General Notes ★

1. Contractor to clear right-of-way, grade parking and compact fill in sidewalk areas where necessary. Sidewalks to be constructed by others.
2. Type of sub-grade treatment shall be as determined by the field Engineer. Sub-grade treatment may consist of lime treatment, cement treatment, sub-grade modification, or any combination of these.
3. All trees on this project affected by any construction shall be protected by both the Field Engineer and Contractor.
4. Roll curb to be depressed through all drive openings constructed in conjunction with this project.

Earthwork Quantities

Property		City	
Excavation 190.5 cu yds	Comp. fill 272.0 cu yds	Excavation 9.2 cu yds	Comp. fill 16.1 cu yds
+10% 19.1 cu yds	+10% 27.2 cu yds	+10% .9 cu yds	+10% 1.6 cu yds
Total 209.6 cu yds	Total 299.2 cu yds	Total 9.6 cu yds	Total 17.7 cu yds
Borrow Material 760 cu yds		Borrow Material 65 cu yds	

DONALD E. SCHNEIDER 6311 KANSAS PROFESSIONAL ENGINEER

1/3

Friar Lane
EL Woodrow to EL
Sherwood Glen 2nd Addn.
26-2-30 Asphaltic Concrete
City of Wichita, Kansas
Dick Linn City Engineer
Date: MAY 1974 Proj D.9K3565005

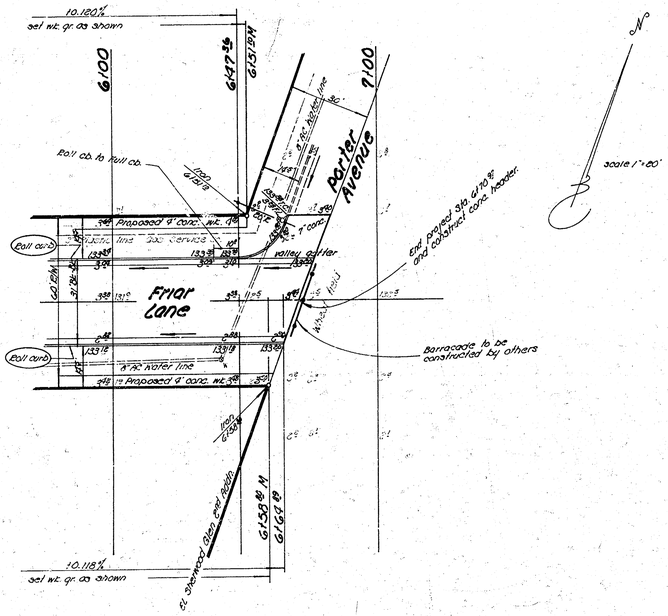

Friar Lane
DAK3565005