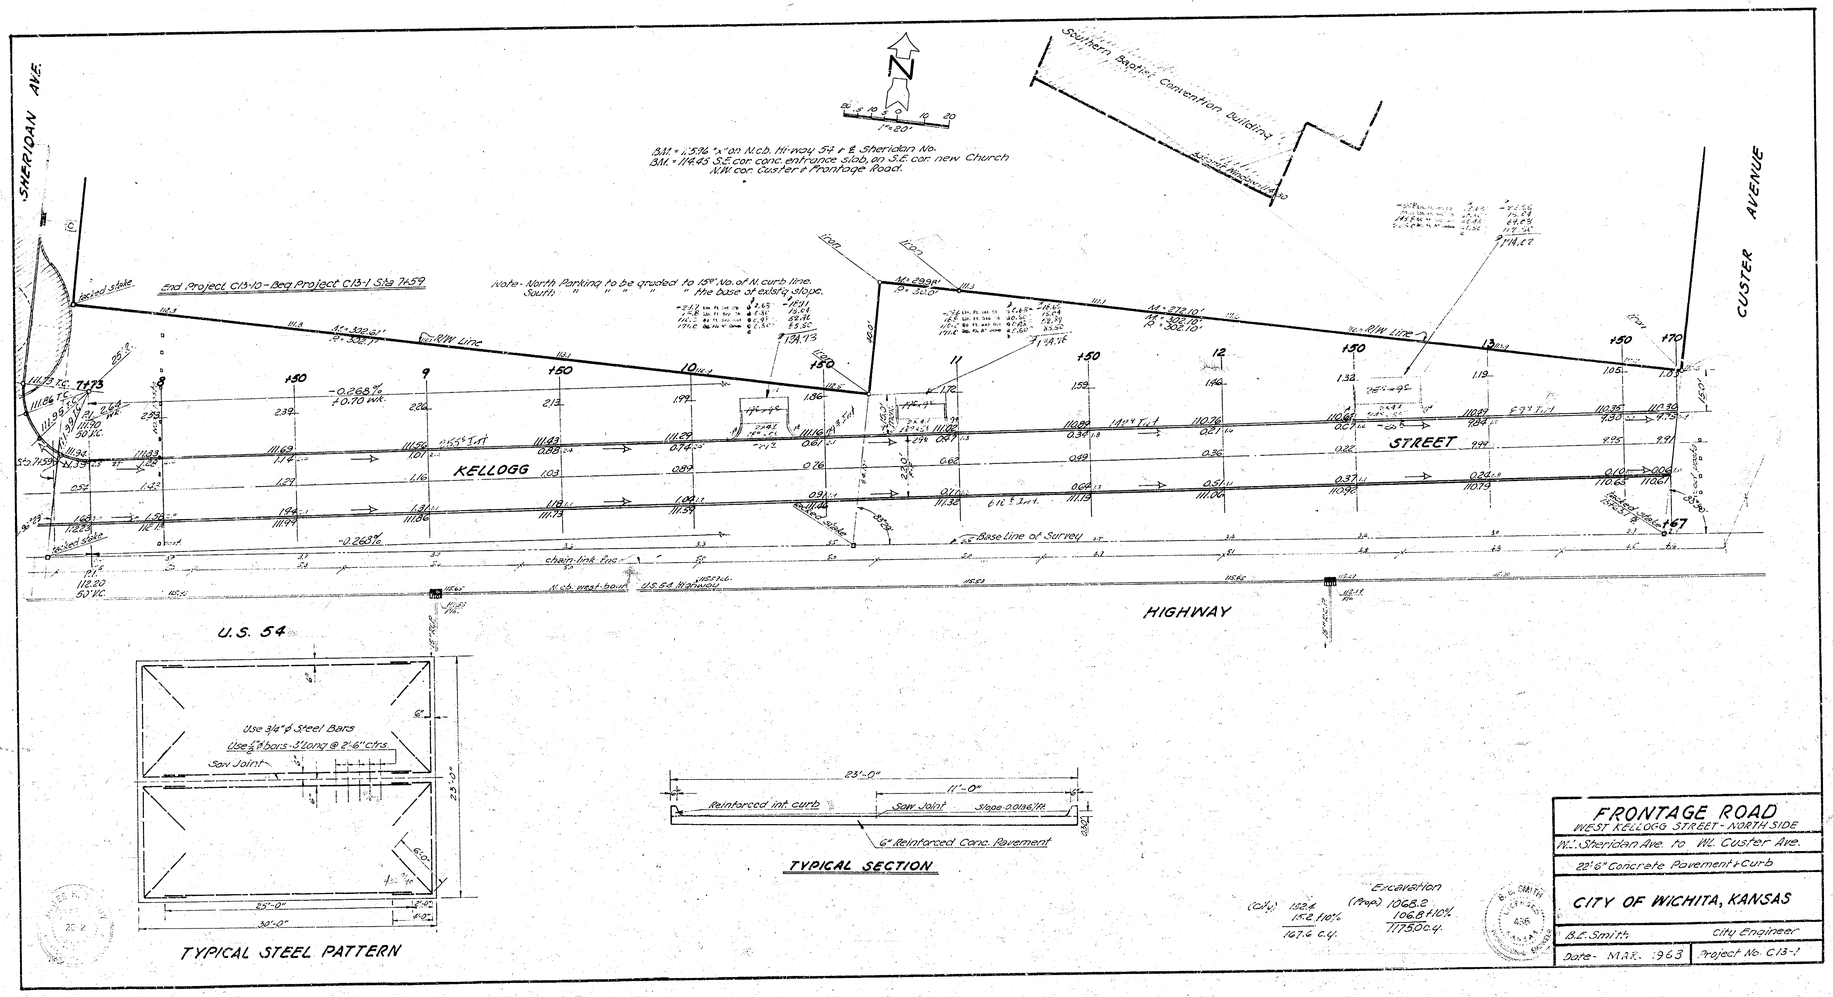
SHERIDAN AVE.
CUSTER AVENUE
KELLOGG
STREET
HIGHWAY
U.S. 54
Southern Baptist Convention Building
N
1"=20'
B.M. = 1,576 'x' on N.c.b. Hi-way 54 & E. Sheridan No.
B.M. = 1145 S.E. cor. conc. entrance slab, on S.E. cor. new Church N.W. cor. Custer & Frontage Road.
2nd Project C13-10 - Beg. Project C13-1 Sta 7+59
Note - North Parking to be graded to 15' No. of N. curb line.
South " " " " " the base of existing slope.
Base Line of Survey
chain-link fence
N.b. west-bound U.S. 54 Highway
Use 3/4"ϕ Steel Bars
Use 5/8"ϕ bars - 3' long @ 2'-6" ctrs.
Saw Joint
25'-0"
30'-0"
TYPICAL STEEL PATTERN
25'-0"
11'-0"
Reinforced int. curb
Saw Joint
Slope - 0.0196 ft.
6" Reinforced Conc. Pavement
TYPICAL SECTION
Excavation
(Cu.Yd.) 152.4 / 15.2 1/10% / 167.6 c.y.
(Prop.) 106.8 2 / 106.8 1/10% / 117.5 c.y.
FRONTAGE ROAD
WEST KELLOGG STREET - NORTH SIDE
W. Sheridan Ave. to W. Custer Ave.
22'-6" Concrete Pavement + Curb
CITY OF WICHITA, KANSAS
B.E. Smith
City Engineer
Date - MAR. 1963
Project No. C13-1