
B.M. 99.19 Iron at ctr. Hydraulic & Funston.
B.M. 100.44 "G" in Globe at N cb N.E. Funston & Ellis.
B.M. 99.77 "G" in Globe N cb Funston & E.L. Lulu.


Excavation	
Prop.	City
1358.1	1959
135.8	196
1713.9	2155

Survey No. 1103 Bk. 130/39
Plan Accepted 11-2-39
Est. Accepted
Closed

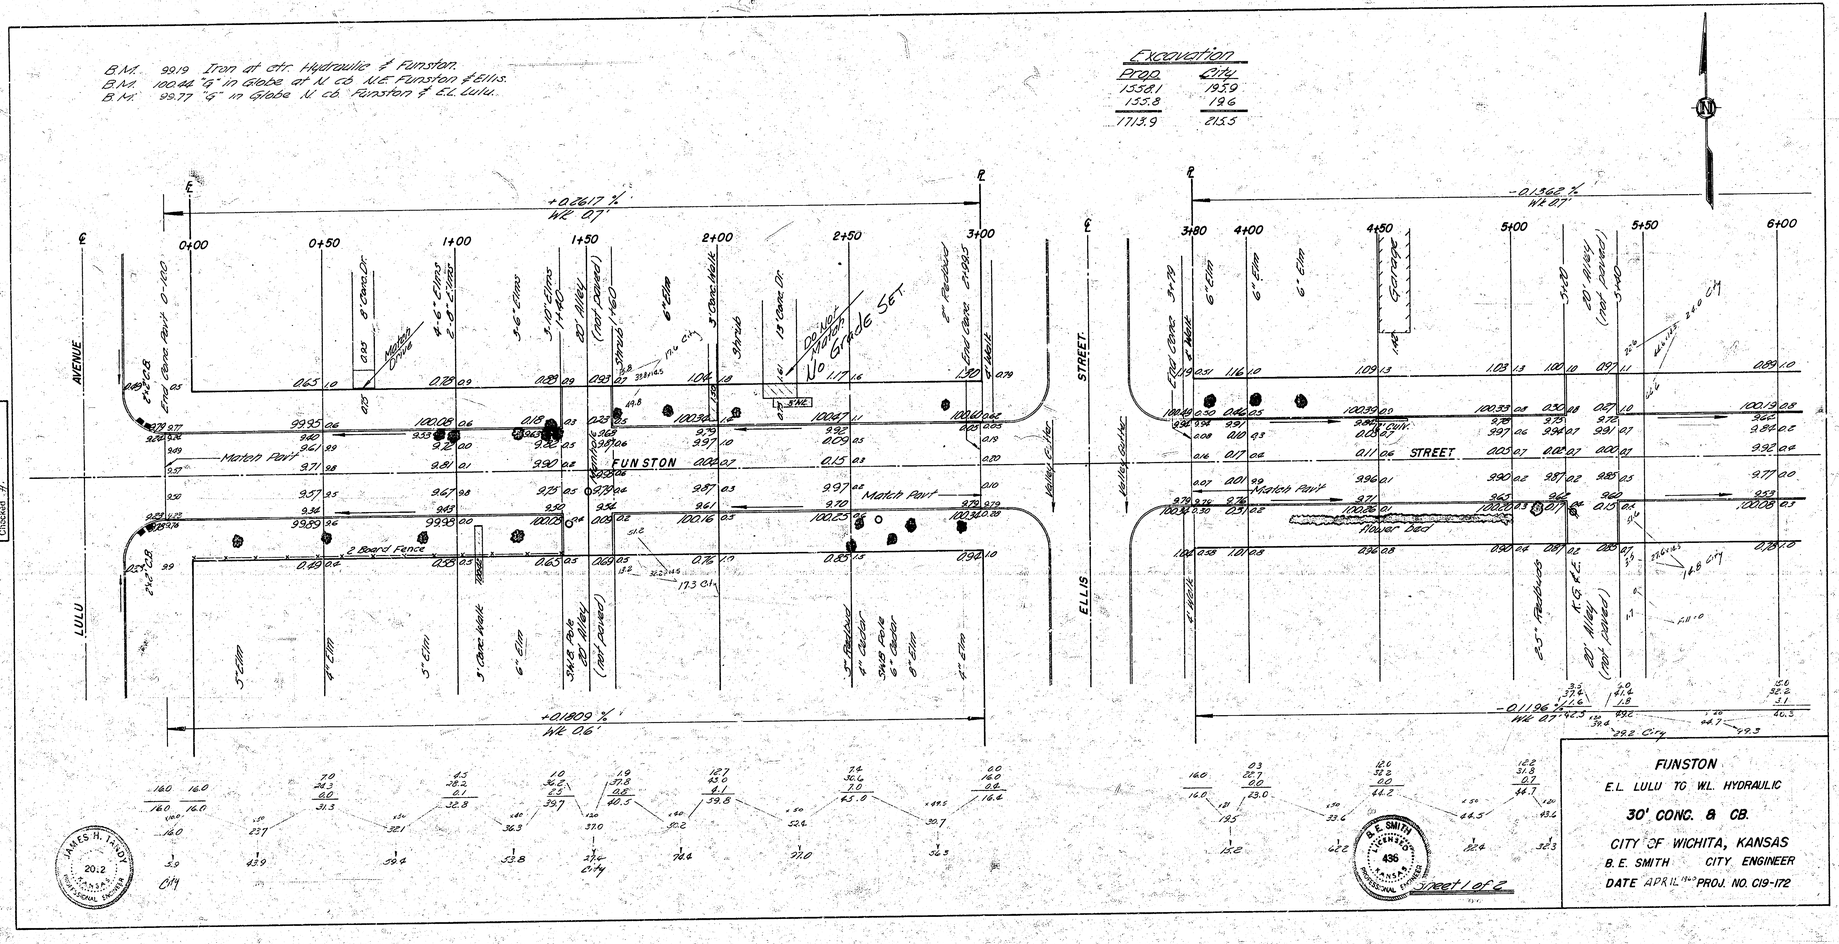

FUNSTON
E.L. LULU TO W.L. HYDRAULIC
30' CONC. & CB.
CITY OF WICHITA, KANSAS
B.E. SMITH CITY ENGINEER
DATE APRIL 1939 PROJ. NO. 019-172

Sheet 1 of 2

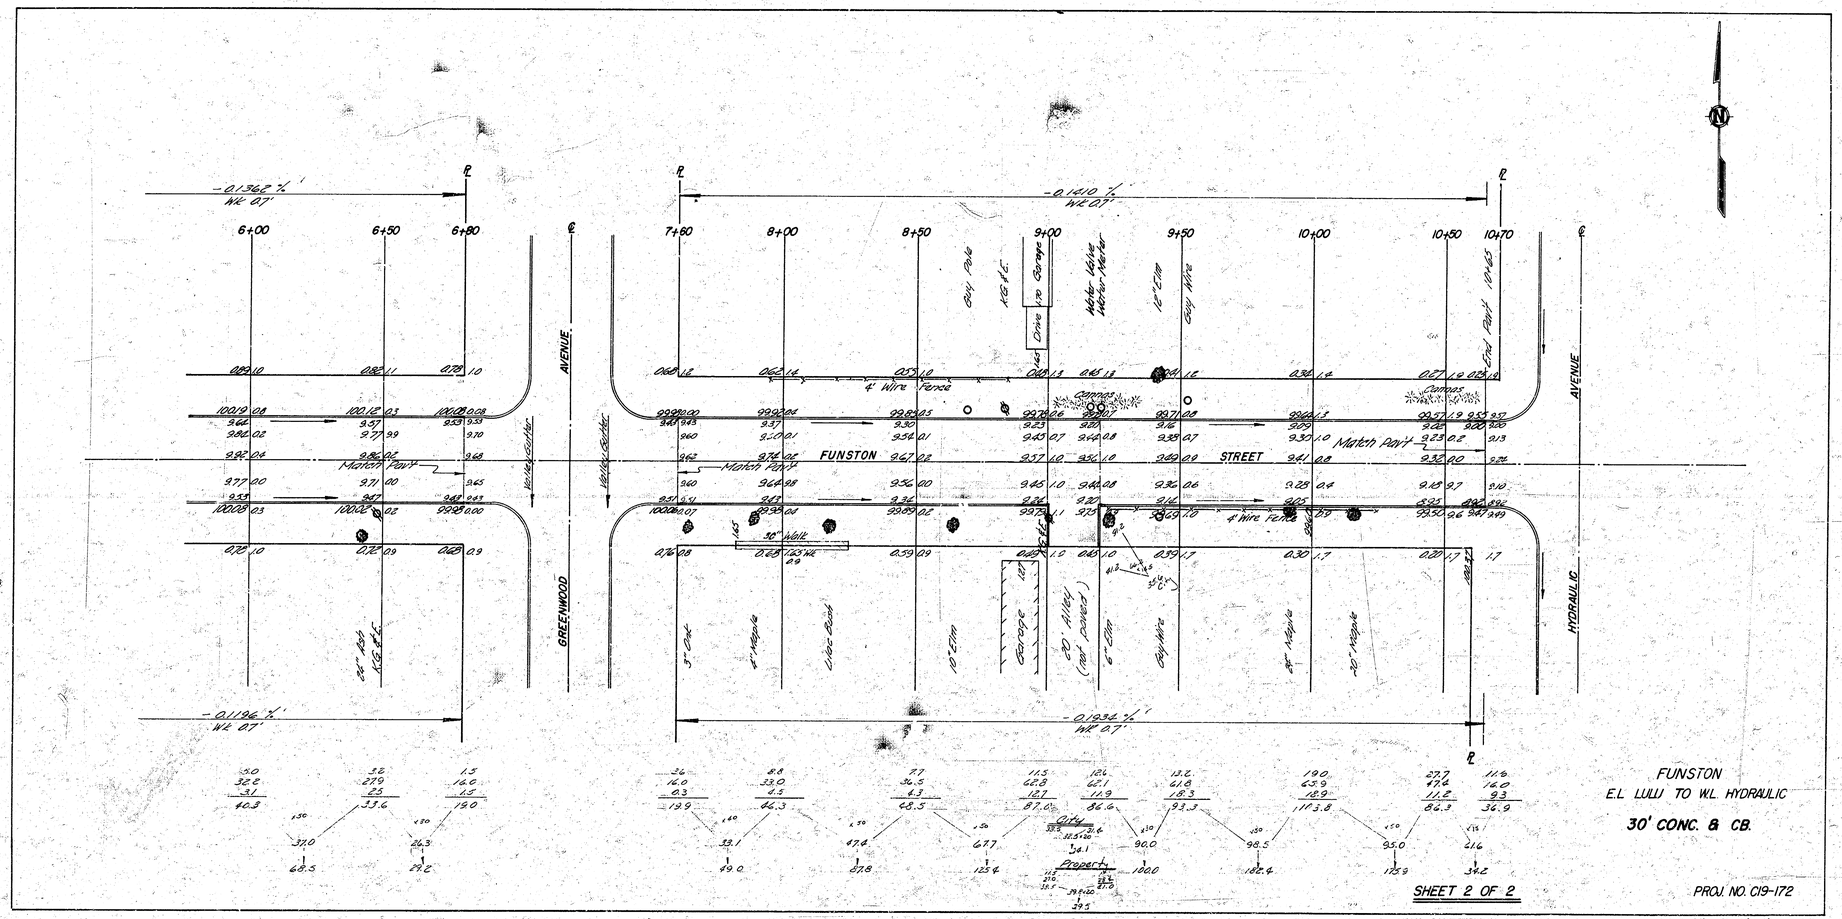

FUNSTON
E.L. LULU TO W.L. HYDRAULIC
30' CONC. & CB.

10 8 1 (12)