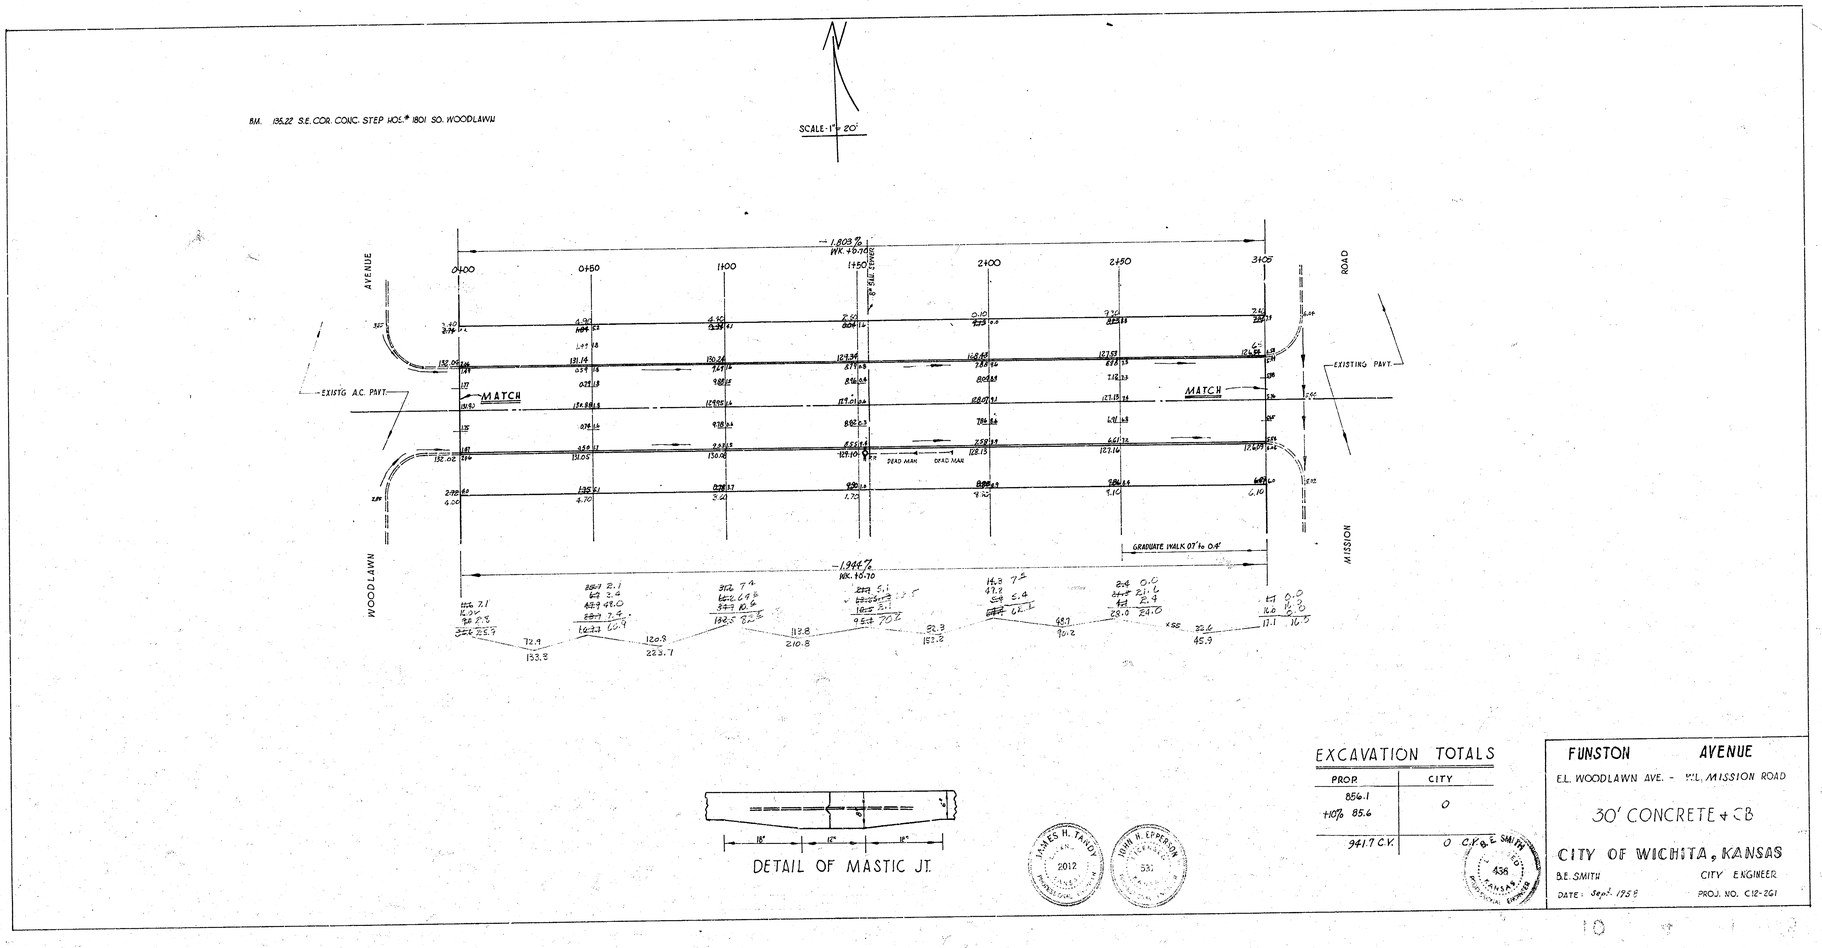

EXCAVATION TOTALS

PROP.	CITY
856.1	0
+10% 85.6	
941.7 C.Y.	0 C.Y.

FUNSTON AVENUE

E.L. WOODLAWN AVE. - W.L. MISSION ROAD

30' CONCRETE + CB

CITY OF WICHITA, KANSAS

B.E. SMITH — CITY ENGINEER

DATE: Sept. 1958 — PROJ. NO. C12-261

JAMES H. TANDY 2012 LICENSED PROFESSIONAL ENGINEER

JOHN H. EPPERSON 531 LICENSED PROFESSIONAL ENGINEER

B.E. SMITH 436 KANSAS PROFESSIONAL ENGINEER

Survey YOUNG RR 181-Y
Plan Seal 8-26-58
Exc Seal 8-26-58
Checked JF