FUNSTON STREET

E.L. LONGFELLOW LN.-W.L. ROCK, RD.

472-76-245-80219-000-000-001

DAKS574011

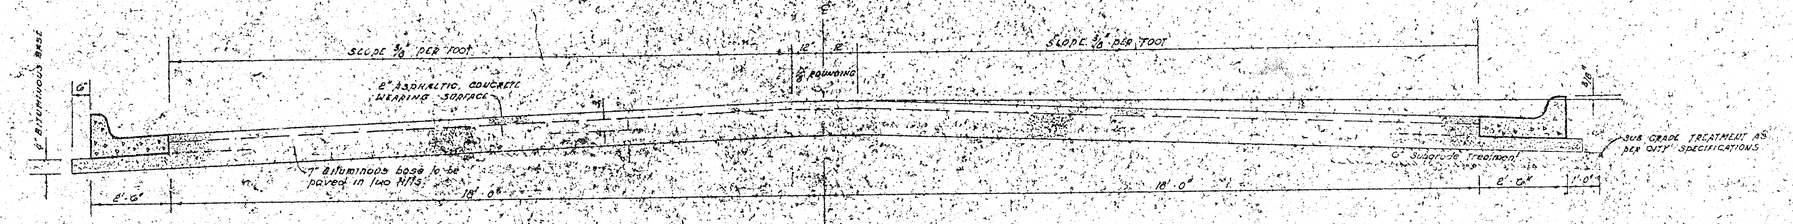

TYPICAL SECTION

41' ASPHALTIC CONCRETE PAVEMENT WITH BITUMINOUS BASE

A TACK COAT OF EMULSIFIED ASPHALT SS-1H SHALL BE APPLIED AT AN APPROXIMATE RATE 0.05 GALLONS PER SQ YD BETWEEN LIFTS OF ASPHALTIC MATERIALS WHEN ORDERED BY THE ENGINEER. TACK COAT WILL NOT BE PAID FOR DIRECTLY AND SHALL BE CONSIDERED AS SUBSIDIARY TO PRICE BID FOR ASPHALTIC PAVEMENT.

BITUMINOUS BASE AND ASPHALTIC CONCRETE WEARING SURFACE SHALL BE PLACED WITH A LAYDOWN MACHINE HAVING AUTOMATIC ELECTRONIC CONTROLS FOR CROWN AND GRADE. CONSTRUCTION JOINTS IN EACH LIFT SHALL BE STAGGERED A MINIMUM DISTANCE OF 1' WITH JOINTS IN PRECEDING LIFTS AND SUCH THAT A JOINT WILL BE CONSTRUCTED ON THE PAVEMENT CENTERLINE IN THE TOP LIFT.

COMBINED CURB & GUTTER

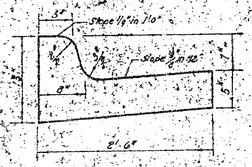

ROLL TYPE CURB & GUTTER

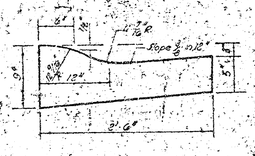

DETAIL OF TRANSVERSE CONSTRUCTION JOINTS

TRANSVERSE CONSTRUCTION JOINTS SHALL BE CONSTRUCTED IN FLEXIBLE BASE PAVEMENTS AT LOCATIONS WHERE PAVEMENT TEMPORARILY ENDS TO FACILITATE FUTURE PAVEMENT CONSTRUCTION AS SHOWN BY DETAIL. THE COST OF CONSTRUCTING THE TRANSVERSE CONSTRUCTION JOINTS SHALL NOT BE MEASURED OR PAID FOR DIRECTLY BUT SHALL BE INCLUDED IN THE BID PRICE FOR SQUARE YARDS OF ASPHALTIC CONCRETE PAVEMENT.

The P.C. pavement between the comb curb & gutter shall be paid as 90 yds 9" A.C. pavement (7" bituminous Base). The Bituminous base under the comb-curb & gutter shall be paid as 50 yds 6" Bituminous Base.

CHRIS J. BREITENSTEIN LICENSED 8206 KANSAS PROFESSIONAL ENGINEER

CITY OF WICHITA, KANSAS

DEPARTMENT of PUBLIC WORKS - Engineering Division.

R.W. LINN CITY ENGINEER

DATE _____ Proj. No.

1/5

FILMED FROM THE BEST AVAILABLE COPY .....

B.M. 162.96 "D" NORTH END EAST RETURN AT LONGFELLOW

SCALE 1"=10'

Survey Date 8/ 9 66
Plan C. Bateman
Est. C. Bateman
Checked

LONGFELLOW

80' R/W

41' BK-BK

2 ASPHALT PAVEMENT 2

2 CONCRETE VALLEY GUTTER 2

STORM

4" STEEL GAS SERVICE LINE

WATER IN VC

8" WATER LINE

FIRE HYDRANT

0+51.89
P.I.
191.76 Non-Sym. V.C.
38.65' & 98.11' Tan.
El. 164.39

0+00 P.C.V.C. +1.994%

0+25

1+00

1+50 P.T.V.C. -1.6767%

2+00

2+50

3+00 P.I.V.C. 25' V.C. 160.23 ELEV. -1.0609%

3+50

W.M. GR. +1.0'

MATCH @ PL.

ASPHALT DRIVE

REMOVE TO PL.

REMOVE FENCE

CABLE TV PED. & POLE

WATER METER

P.C.V.C.

P.T.V.C.

ASPHALT DRIVE

MATCH @ PL.

ONASEE H.P.

IRON

R=611.20

R=99.20

R=571.20

R=59.20

MATCH

2 ASPHALT PAVEMENT 2

2 CONCRETE VALLEY GUTTER 2

STORM

0+92.25 H.P.

IRON

0+78

1+25

W.M. GR. +1.0'

-1.6525%

+1.9948%

P.C.V.C.

P.T.V.C.

P.I.V.C.
25' V.C.
160.63 ELEV.

-1.0628%

FUNSTON

FUNSTON ST.
E.L. LONGFELLOW-W.L. ROCK RD.
DAKS574011

SUB-GRADE

TYPE OF SUB-GRADE TREATMENT SHALL BE DETERMINED BY THE FIELD ENGINEER. SUB-GRADE TREATMENT MAY CONSIST OF LIME TREATMENT, CEMENT TREATMENT, SUB-GRADE MODIFICATION, OR ANY COMBINATION OF THESE.

EARTHWORK

	PROPERTY	0+51.89 P.I. 168.24 Non-Sym. V.C. 98.11' & 50.13' Tan. El. 164.77
		C.Y.
EXCAVATION +10% TOTAL	2960.3 C.Y. 295 3255.3 C.Y.	EXCAVATION +10% TOTAL 89.5 C.Y. 8.6 97.0 C.Y.
COMPACTED FILL	0	COMPACTED FILL +10% TOTAL 10.7 C.Y. 1.1 11.8 C.Y.

P.C.V.C. 0+51.89 P.I. P.T.V.C.

Δ 5°01'W. R=59.2' T=25.96 L=51.89 LC=51.87

CURVE DATA BASED ON ℄ RAD. Δ/2 = 2°30'32"

STA.	ARC.	CHORD LENGTH @ 3FT ARCS.	CHORD LENGTH @ OFF SCR.	DEFLECTION	TOTAL DEFLECTION
0+00	–	–	–		0°00'00"
0+25	25	24.18	23.81	1°12'41"	1°12'41"
0+51.89	26.89	25.14	25.61	1°18'11"	2°30'52"

GENERAL NOTES

COMMERICAL

1. ALL DRIVES ARE TO BE CONSTRUCTED USING (6) SACK CONCRETE WITH REINFORCING STEEL AS PER DETAIL ON SHEET 3.
2. FIELD ENGINEER IS TO CROSS-SECTION THE AREA BETWEEN THE W.L. OF ROCK RD AND THE PAVEMENT EDGE BEFORE AND AFTER CONSTRUCTION.
3. ALL BACK SLOPES IN ABOVE MENTIONED AREA ARE TO HAVE A 4:1 SLOPE.

FILMED FROM THE BEST AVAILABLE COPY

B.M. 16296 "□" NO. END OF EAST RETURN, TOP OF CURB
B.L. IS C.L. FUNSTON R/W

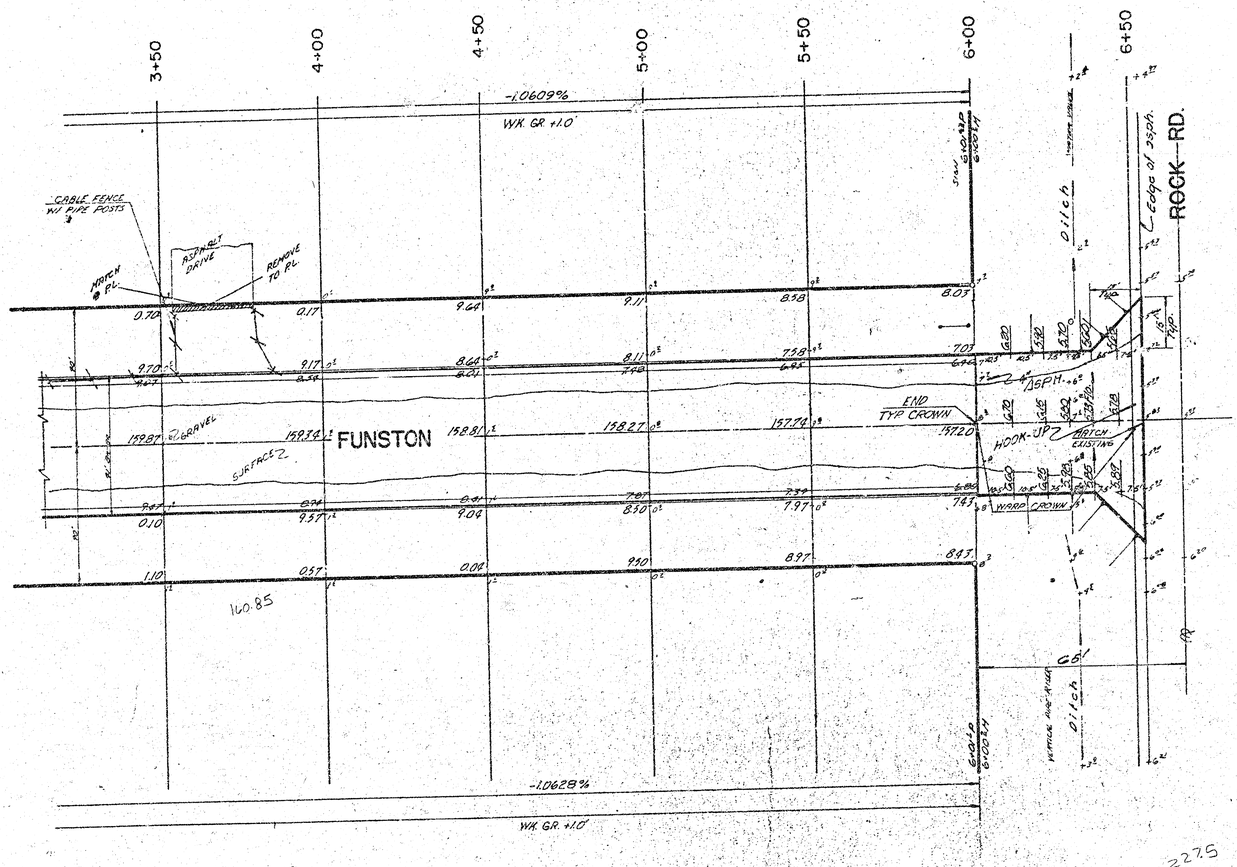

N

SCALE: 1"=20'

DETAIL FOR REINF. STEEL FOR R/W
INDUSTRIAL, RADIUS-TYPE DRIVE
SCALE: 1"=10'

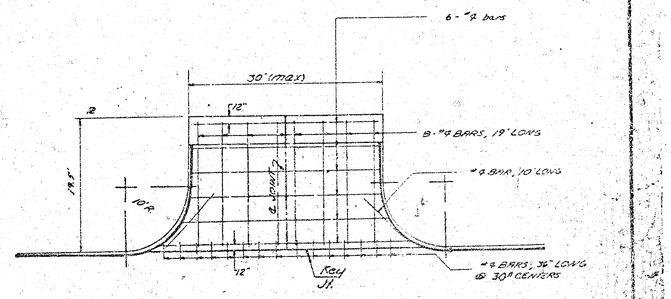

FUNSTON ST.
E.L. LONGFELLOW – W.L. ROCK RD.
OAK557401

3/5

FILMED FROM THE BEST AVAILABLE COPY

FILMED FROM THE BEST AVAILABLE COPY

SHEET TOTALS
PROPERTY
EXCAV.= 1939.1 C.Y.

160 | 155 | 165 | 160 | 165 | 160 | 165 | 160 | 165 | 160 | 165 | 160 | 165 | 160 | 165 | 160

EXCAV. = 252.2 C.Y. — 60' — EXCAV.= 195.8 S.F. — 4+00

EXCAV. = 249.4 C.Y. — 50' — EXCAV. = 132 S.F. — 3+50

EXCAV. = 237.3 C.Y. — 50' — EXCAV. = 137.4 S.F. — 3+00

EXCAV. = 237.0 C.Y. — 50' — EXCAV. = 134 S.F. — 2+50

EXCAV. = 229.1 C.Y. — 50' — EXCAV. = 122 S.F. — 2+00

EXCAV. = 238.2 C.Y. — 50' — EXCAV. = 128.9 S.F. — 1+50

EXCAV. = 224.2 C.Y. — 48.11' — EXCAV. = 128.6 S.F. — 1+00

EXCAV. = 183.7 C.Y. — 51.89' — EXCAV. = 123 S.F. — 0+51.89 (9.1)

0+00

JOB TOTALS

EXCAVATION

EXCAVATION	2950.3 C.Y.	EXCAV.	89.5 C.Y.
+10%	295.0	+10%	8.5
	3245.3 C.Y.	TOTAL	98.0 C.Y.
CONAP FILL	0	CONAP FILL	10.7 C.Y.
		+10%	1.1
			11.8 C.Y.

FINISTON
EXCAVATION
CONTRACTOR

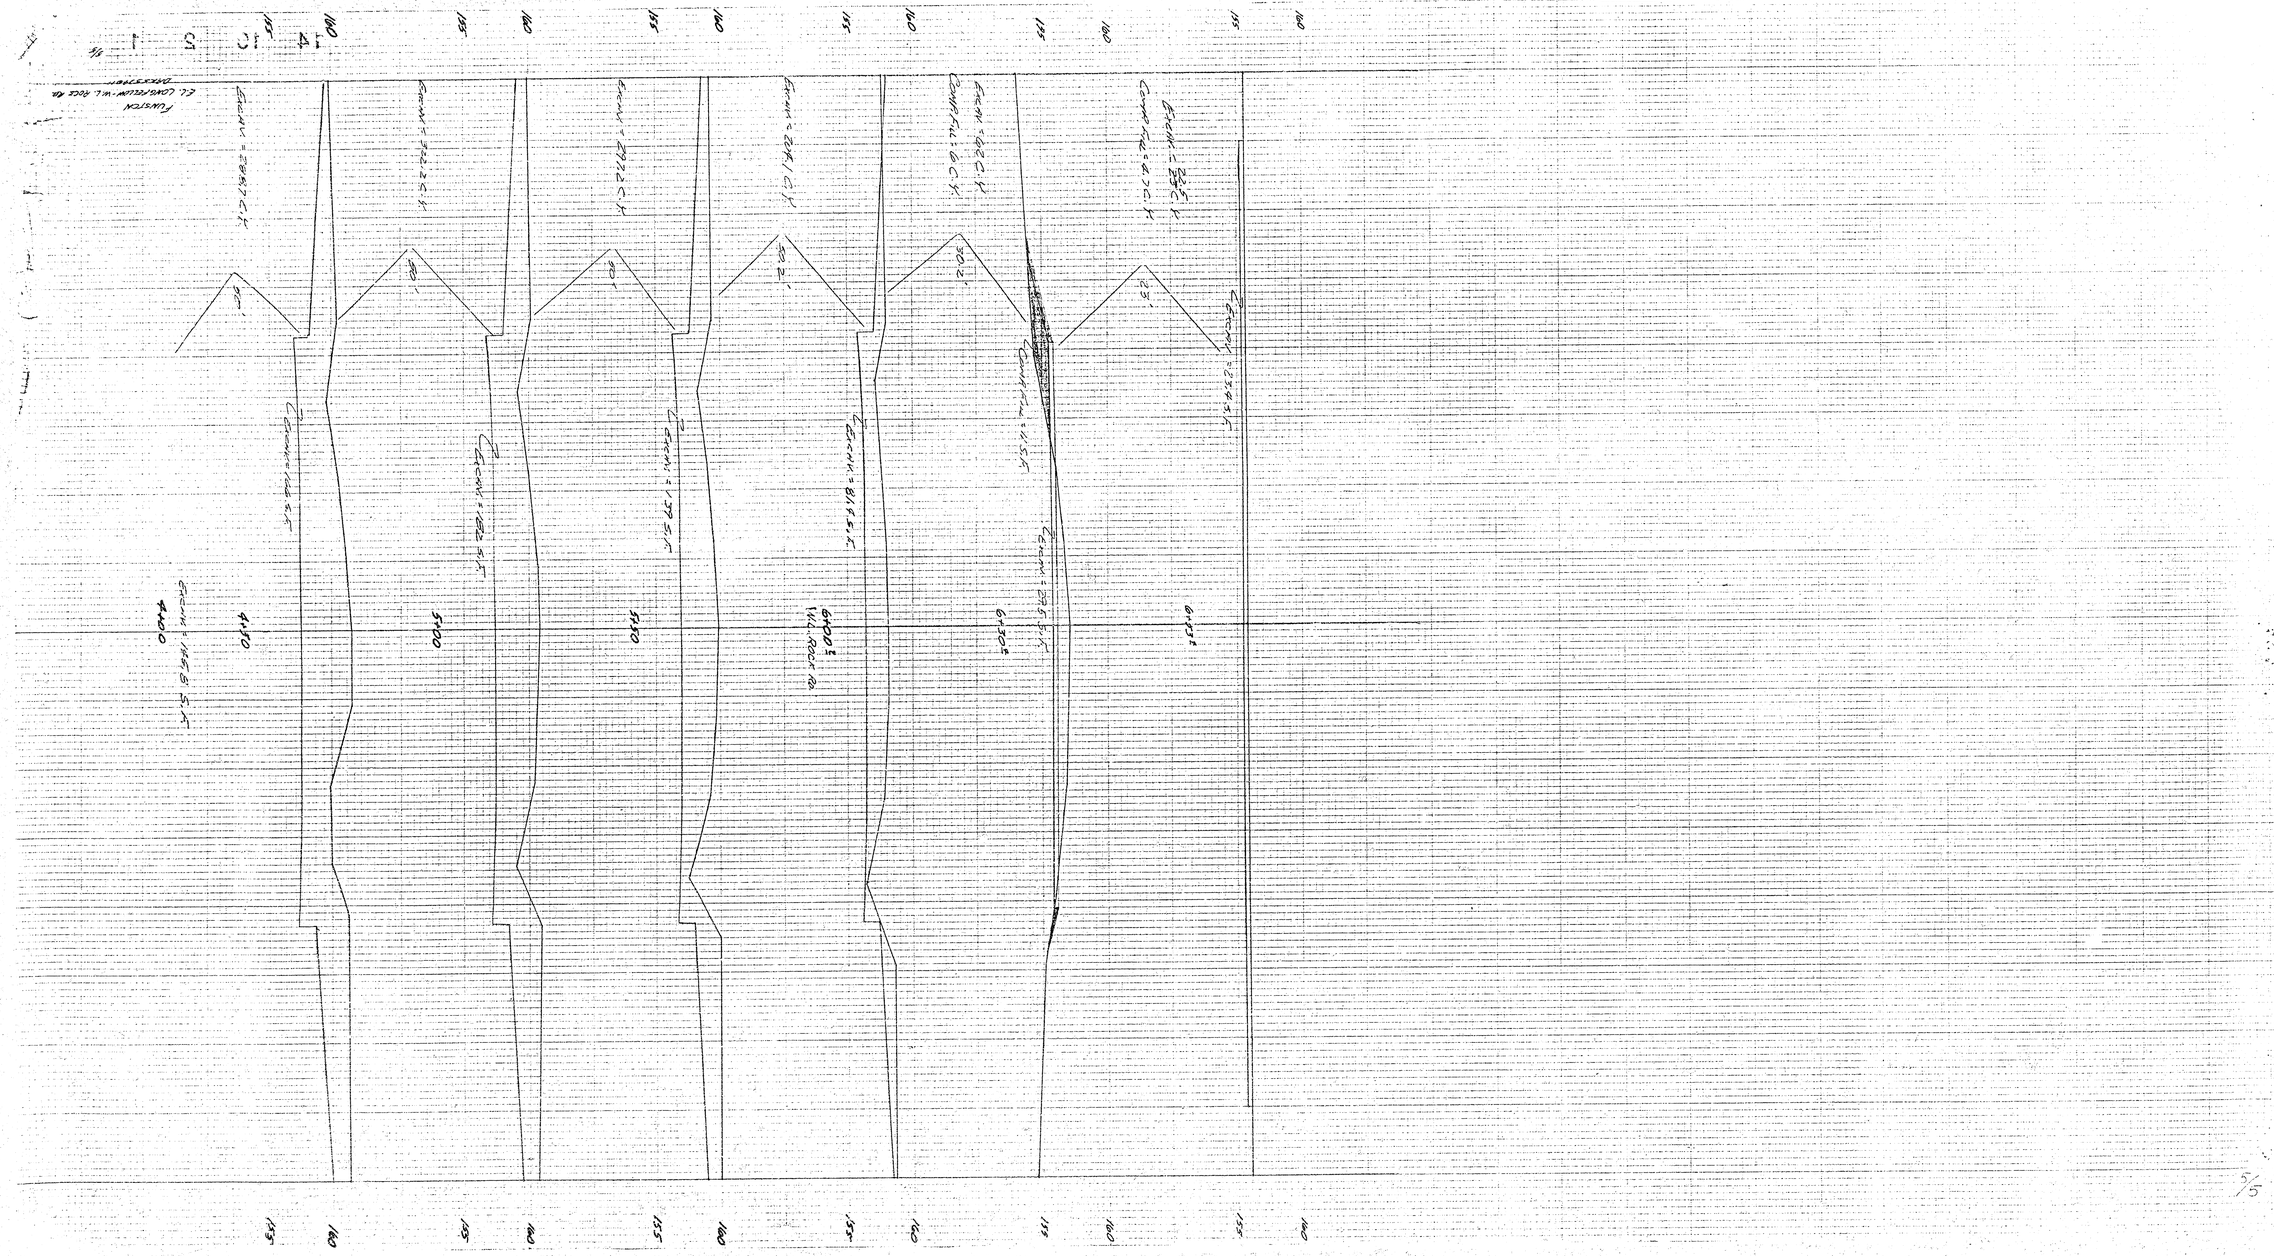
Fuelton
EL. LOW/YELLOW-WL. ROCK FM.
DATA STREAM
Eocene 4000 ft
Eocene 4150 ft
Eocene