Survey RIGGS
Plan LAWSEN
Cks LAWSEN
Checked

Bk AR-45

B.M. 93.27 S.W. Cor. Conc. Porch House No. 1302 Galena St.
B.M. 95.76 S.E. Cor. Conc. Porch House No. 3735 Laura, N.W. Laura And Galena.
B.M. 95.29 Top City B.M. Disc W. Cb. Washington & N.L. Galena.

GRADE PARKING AND CLEAR RIGHT OF WAY FOR PROPOSED SIDEWALK, COMPACT BACKFILL IN SIDEWALK AREA. SIDEWALK BY OTHERS.

N

Scale 1"=20'

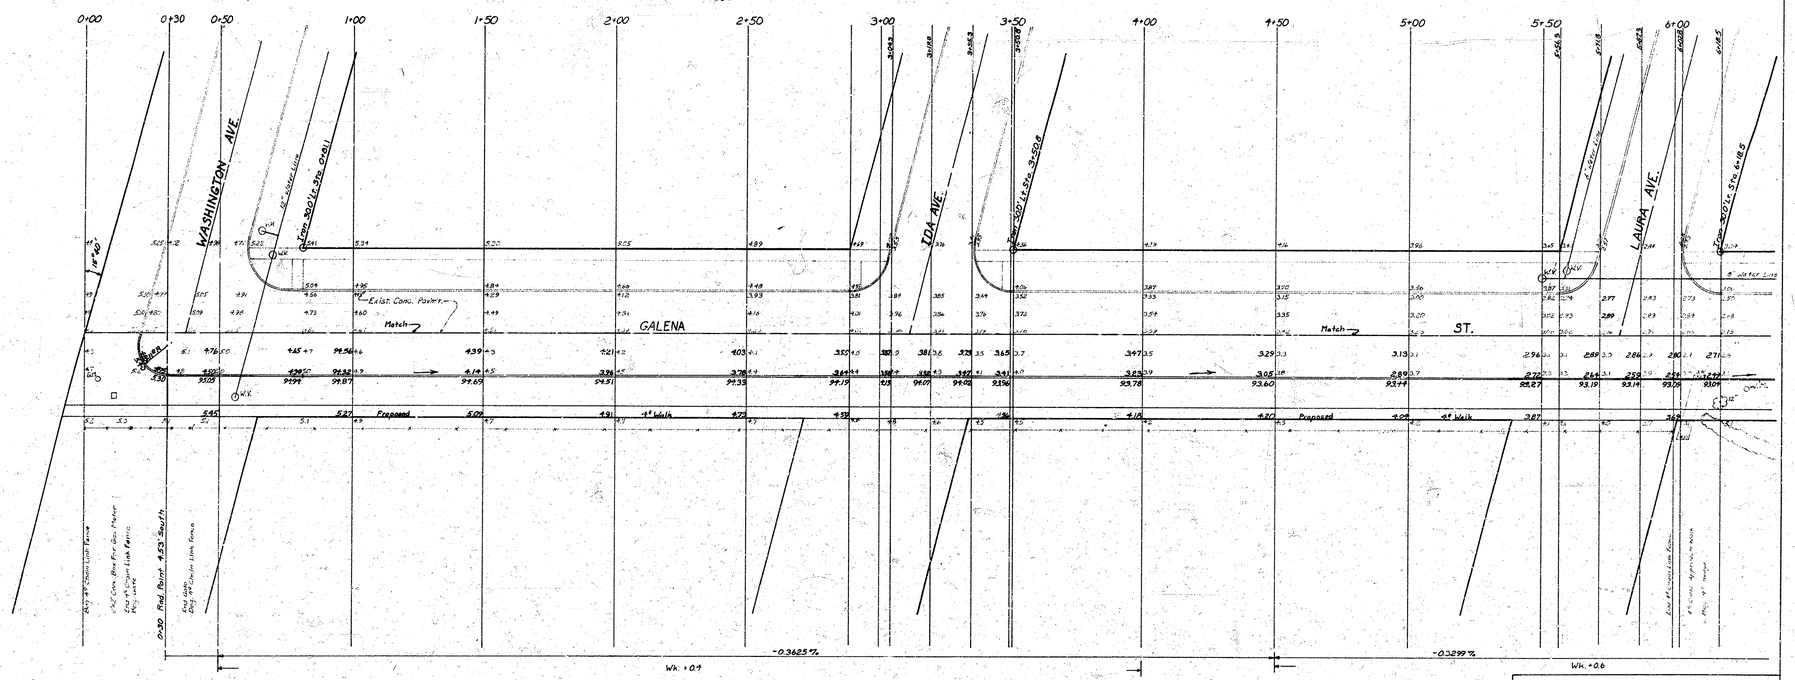

Excavation

		Comp. Fill	
Excavation	390 c.y.	3 G.M.	219.4 c.y.
+10%	39 c.y.	+3%	6.6 c.y.
Total	429 c.y.	Total	226.0 c.y.

1 of 4

GALENA, SOUTH HALF, W.L. WASHINGTON TO 676' WEST OF W.L. PATTIE

15.5' OF 6" CONCRETE AND CURB

CITY OF WICHITA, KANSAS

B.E. SMITH CITY ENGINEER

DATE Sept 1970 PROJ. NO. C10-33

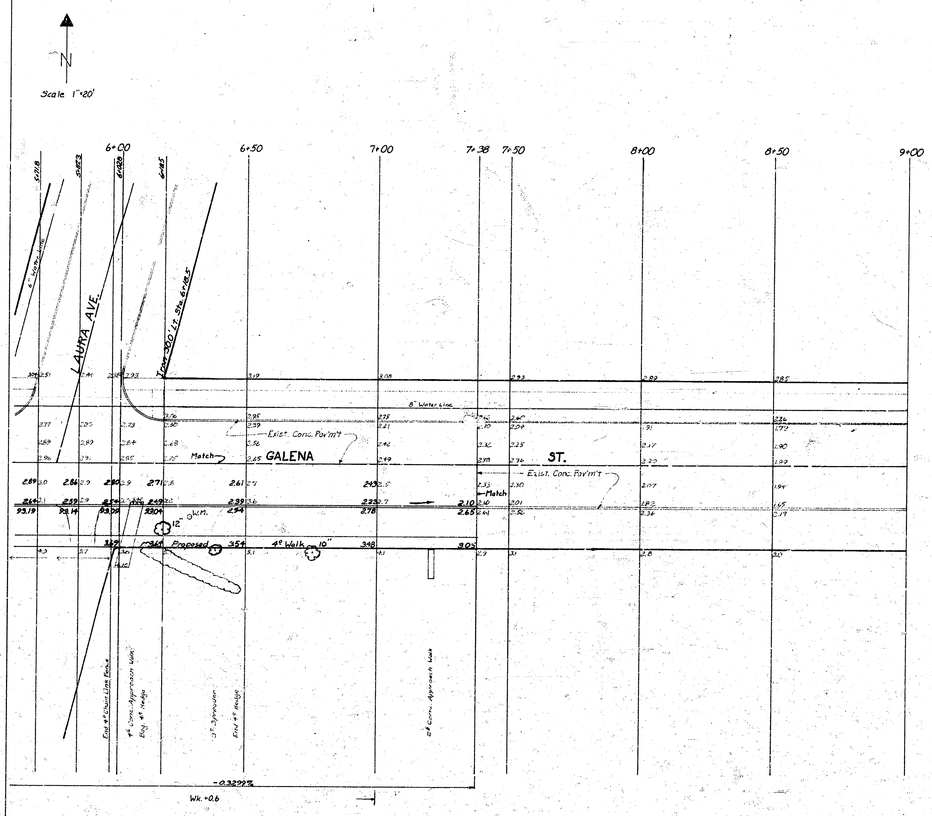

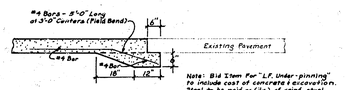

"UNDER-PINNING DETAIL"

PROJ. NO. C10-33