
B.M. 9065 Top Iron in Flood Control R/W Marker 200' N. & 75' W. of N. End Dig Ark. River Bridge @ Hydraulic.

Base line for X-Sects. on N. Cb. line 15' S. of N. Rt.

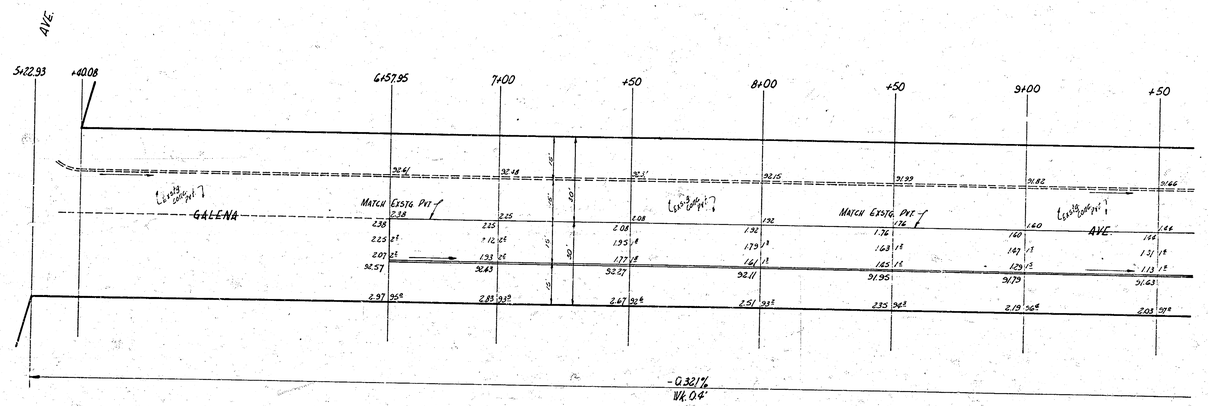




EXCAV.
1.84 Cu. Yds. Between Pvt
3.66 " " St. Planks
5.50 Cu. Yds. Total

B. E. SMITH
ENGINEER
436
WICHITA, KANSAS

1/3

S½ GALENA AVE.
676.13' W. OF W.L. PATTIE TO W.L. PATTIE
15' CONC. & CB.
CITY OF WICHITA, KANS.
B.E. SMITH CITY ENGINEER
FEB., 1956 PRIVATE JOB

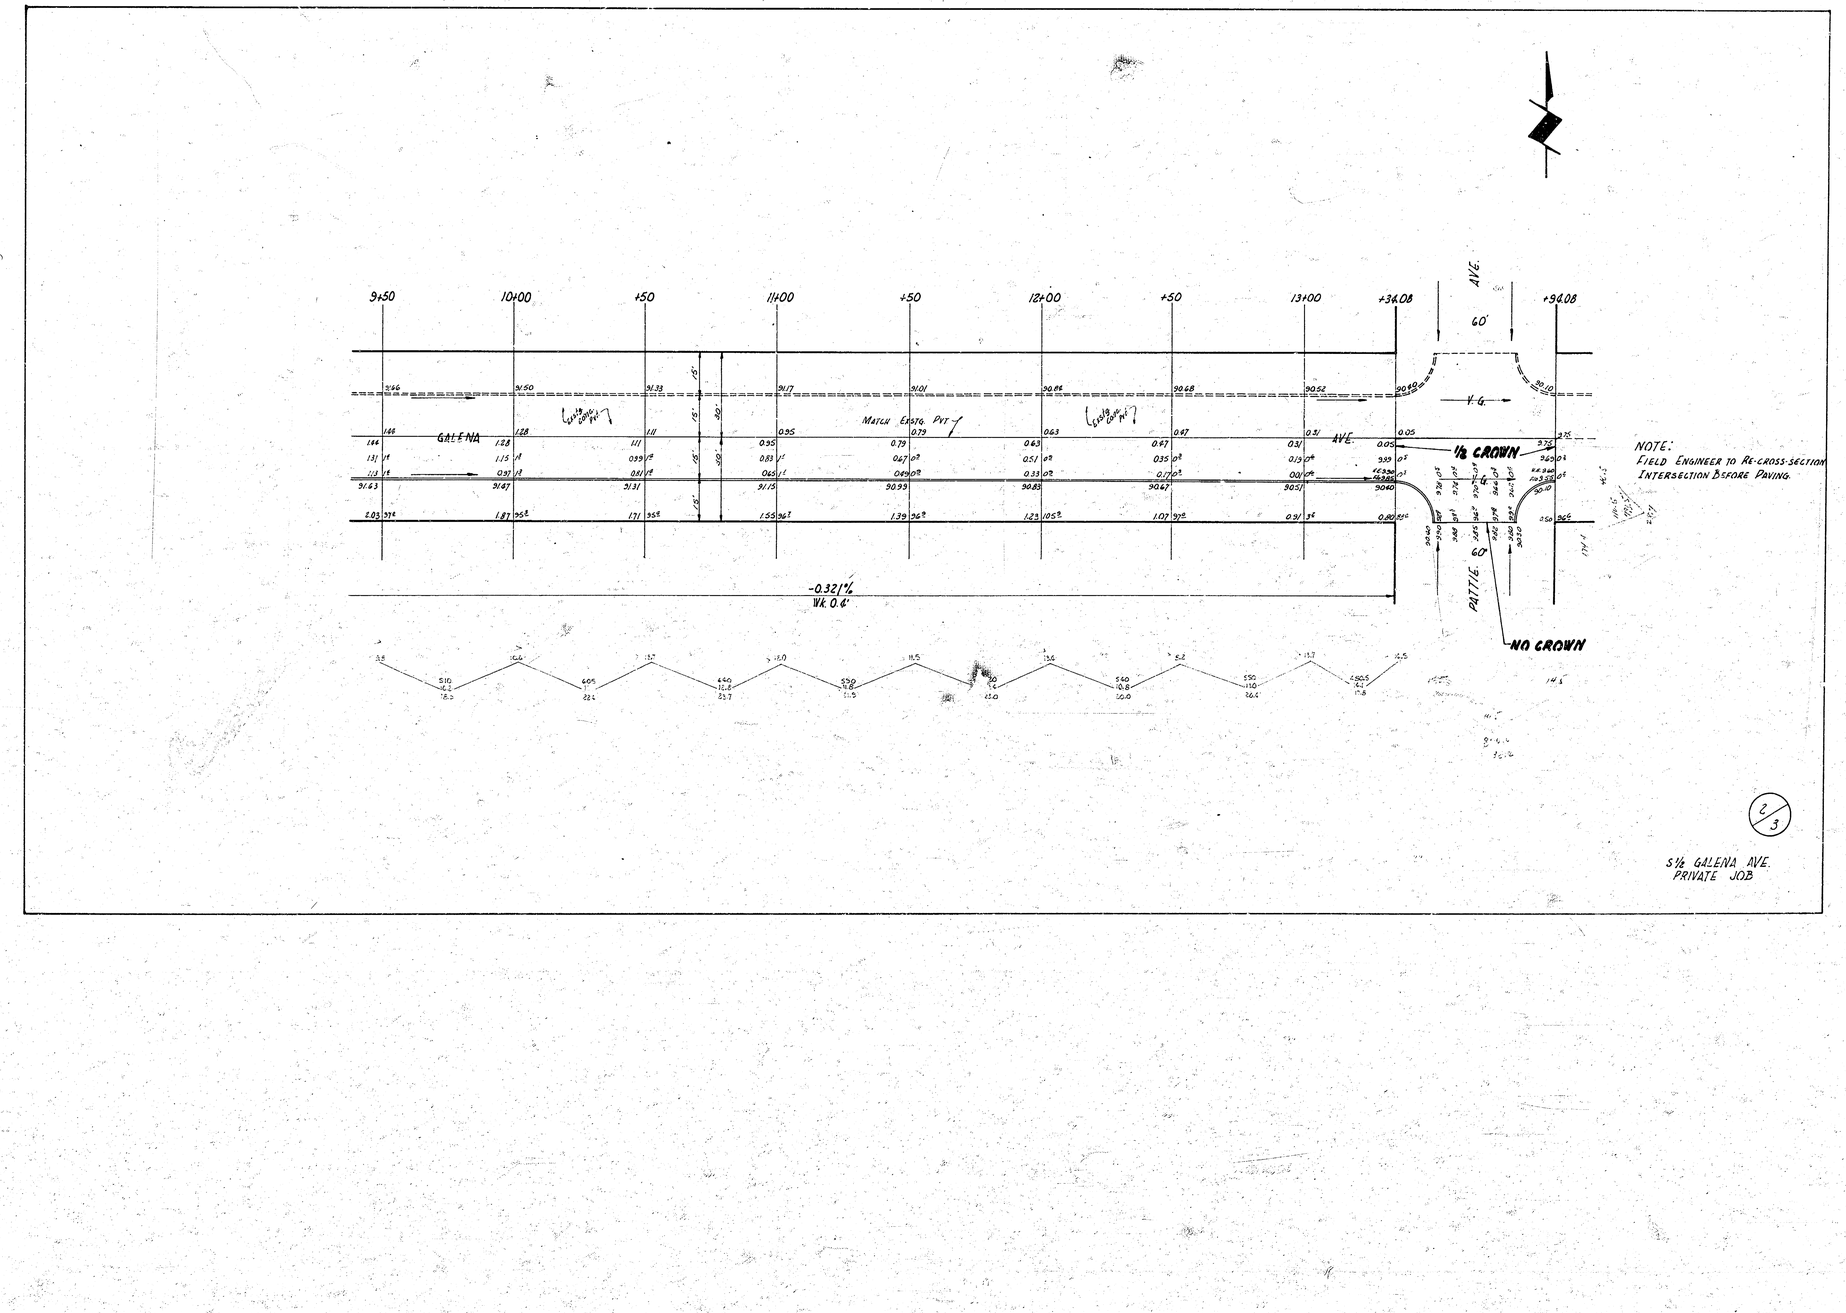

2/3

S 1/2 GALENA AVE.
PRIVATE JOB