

CITY OF WICHITA
STREET IMPROVEMENT

Sheet No. 17

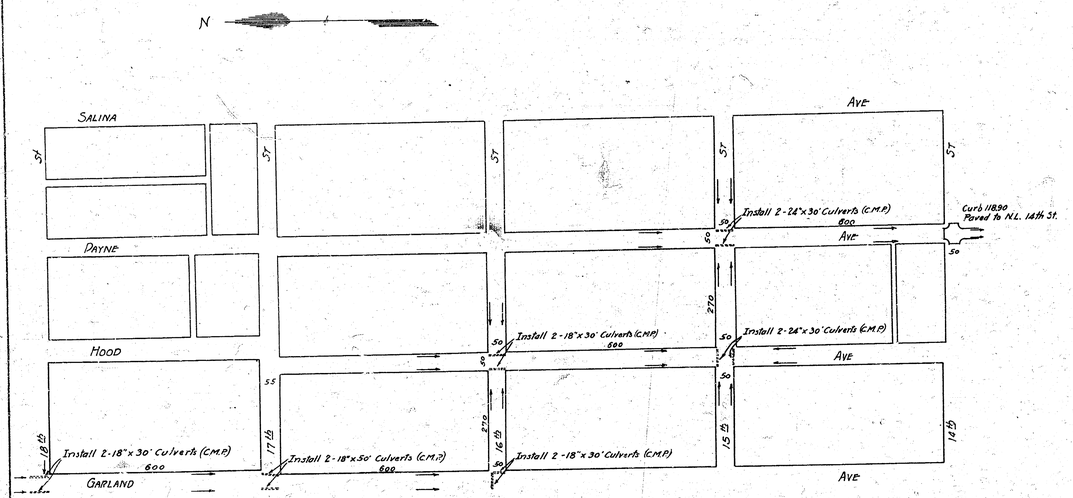

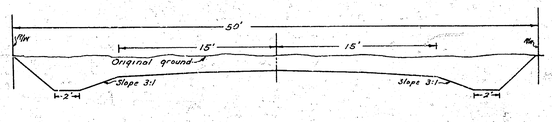

TYPICAL SECTION THRU CUT
Scale 1"=5'

Plan
Profile

Scale
Vertical = 1"=150'
Horizontal = 1"=150'
Vertical = 1"=10'
Horizontal = 1"=100'

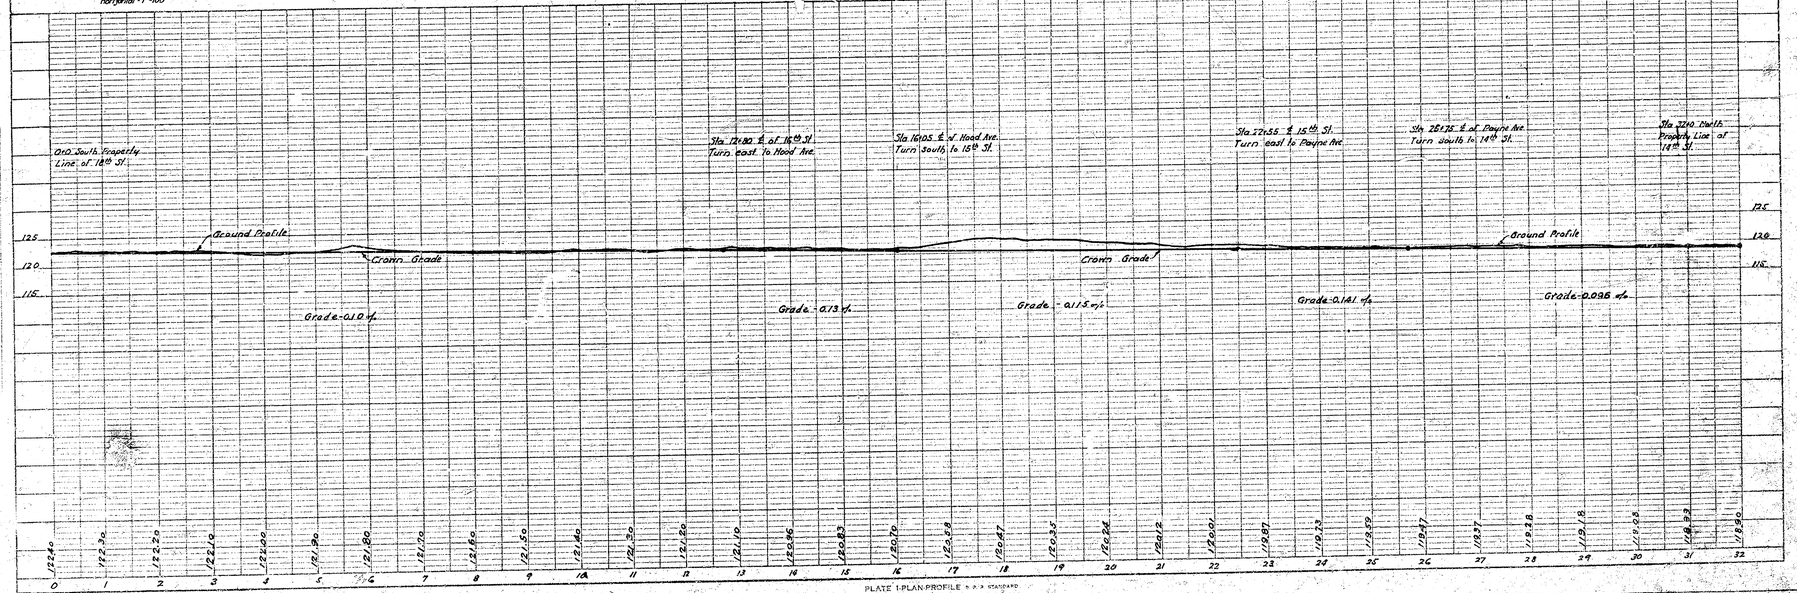


PLATE 1-PLAN-PROFILE K.P.P. STANDARD