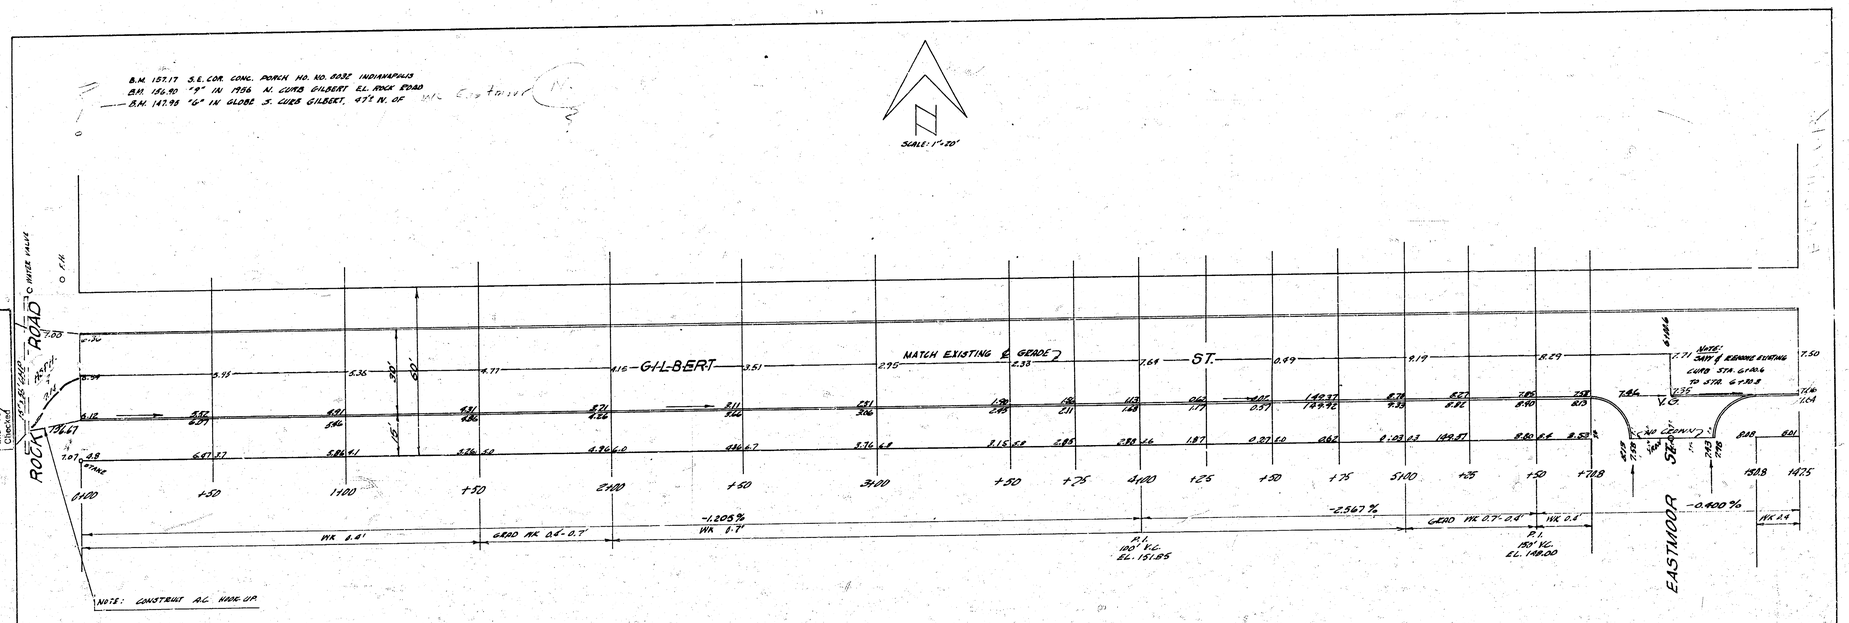

EARTHWORK QUANTITIES

PROPERTY		CITY	
EXCAVATION	765.9 S.Y.	EXCAVATION	31.2 S.Y.
+10%	76.6	+10%	3.1
TOTAL	842.5 S.Y.	TOTAL	343 S.Y.

1/2

S ½ GILBERT ST.

E.L. ROCK ROAD TO E.L. EASTMOOR

15' CONC. & CURB

CITY OF WICHITA, KANSAS

B. E. SMITH CITY ENGINEER

Aug. 1959 PROJ. NO. C 19-173

JOHN H. EPPERSON LICENSED 531 KANSAS PROFESSIONAL ENGINEER

B. E. SMITH LICENSED 436