B.M. 150.64 "M" in Mueller, F. Hyd., N.E. Cor. Elpyco & Funston
B.M. 146.01 "G" in Globe, top W. cb. End Rad on Glendale, near NL. Funston W.
B.M. 148.33 N.W. Cor. Conc. Porch No. No 1662 S Glendale
B.M. 146.41 N.W. Cor. Wk. W. Side of Laundry 82' S. of S.L. Harry
B.M. 141.37 S.W. Cor. N. Hubguard RCBC 100' E. of Oliver on Harry

Stationing on E.P.L.

0+00 S.L. Lot 7, Blk B, Gene Hancock's Addn
100' N. Long Conc. Culvert 3' Wide

1285 End Curve 22°00' Long Conc. W.
1257 Point 25.0' S.L.
1403 6 @ 8" Dr. 10.5' Dr.
1367 P.T. 16' Lt.
1193 Beg 10° RCP, 143 Lt.
1137 6 @ 8" Dr. 0 Dr.
1035 End 10° RCP, 143 Lt.
1462 Beg 10° RCP, 143 Lt.
1 @ 8" Dr. 0 Dr.
1 End 10° RCP, 143 Lt.
1398 Cross 63rd, St., Pennant Addn.
2+06.6 Beg 10° RCP, 13 Lt.
193.3 1 @ 8" Dr. 0.5' Lt.
189.3 1 End 10° RCP, 13 Lt.
139 End 10° RCP, 13 Lt.
1346 Beg 10° RCP, 143 Lt.
1289 6 @ 8" Dr. 0 Dr.
1246 End 10° RCP, 143 Lt.
1574 From 63rd St., St. Pennant Addn.
3+03.3 Beg 10° RCP, 14 Lt.
193.3 1 @ 8" Dr. 0 Dr.
193.3 End 10° RCP, 14 Lt.
1.5% Beg 8° Tile, 13 Lt.
1484 6 @ 8" Dr. 0.5' Lt.
193 End 8° Tile, 13 Lt.
3+96.39 St. Curve, E.
194.39 Beg 8.5° Tile, 143.0 ft. 36.2 Lt.
193.89 Beg 8.5° Tile, 143.0 ft. 49.9 Lt.
193.37 St. Tangent W.

-0.195 % Wk. 0.6'

0+00 P.C.
100' V.C.
El. 146.66
0+50
1+00
1+50
2+00
2+50
3+00
3+50
3+96.39

P.T.
100' V.C.
El. 146.61

GLENDALE

Meet Existing Pvmt.
Existing Conc. Pvmt.

-0.10 %

FUNSTON AVE

4+96.39 NL Tangent E. 39.4 Rt. 18.2 Lt.
4+60.1 N. Beg 7.5° R.R. 24.4 Lt. 46.2 Lt.
4+36.37 NL Tangent W.

-0.217 % Wk. 0.6'

4+96.39
5+00
5+50
6+00
6+50

Meet Existing Pvmt.

AVE

-0.211 % Wk. 0.6'

Use 16" ϕ Bars, 3' long, on 2'-6" Ctrs.

Mastic Joint Detail

NOTE

FIELD ENGINEER & CONTRACTOR : All R.C.P.'s are to be disposed of in accordance with dirt checkers instructions.

Earthwork

| | Prop. Cut | Prop. Fill | City Cut | City Fill |
|---|---|---|---|---|
| | 349.7 | 156.5 | 22.5 | 0 |
| +10% | 34.9 | 15.6 | 2.3 | |
| Total | 384.6 | 172.1 | 24.8 | |


B. E. SMITH CITY ENGINEER 496 WICHITA KANSAS

1/6

# GLENDALE AVE

S.L. Lot 7, Block B, Gene Hancock's Addn. to S.L. Harry
30' Conc. & Cb.
City of Wichita Kansas
B.E. Smith City Engineer
March 1954 Proj. No. C12-160

Survey Book #9
Plan As
Inspected
Checked

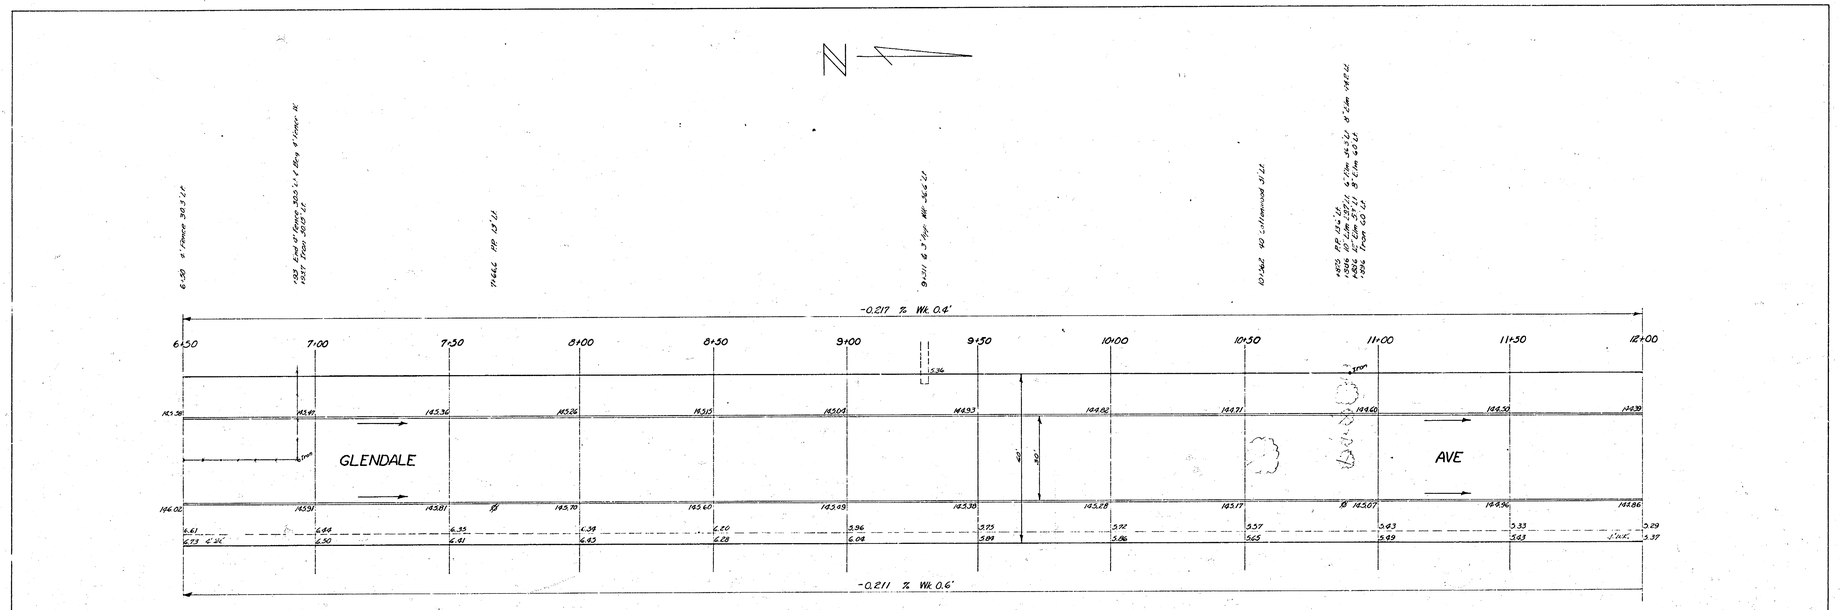



2/6

GLENDALE AVE

SL Lot 7, Block B, Gene Hancock's Addn. to SL. Harry

Proj No. C12-160

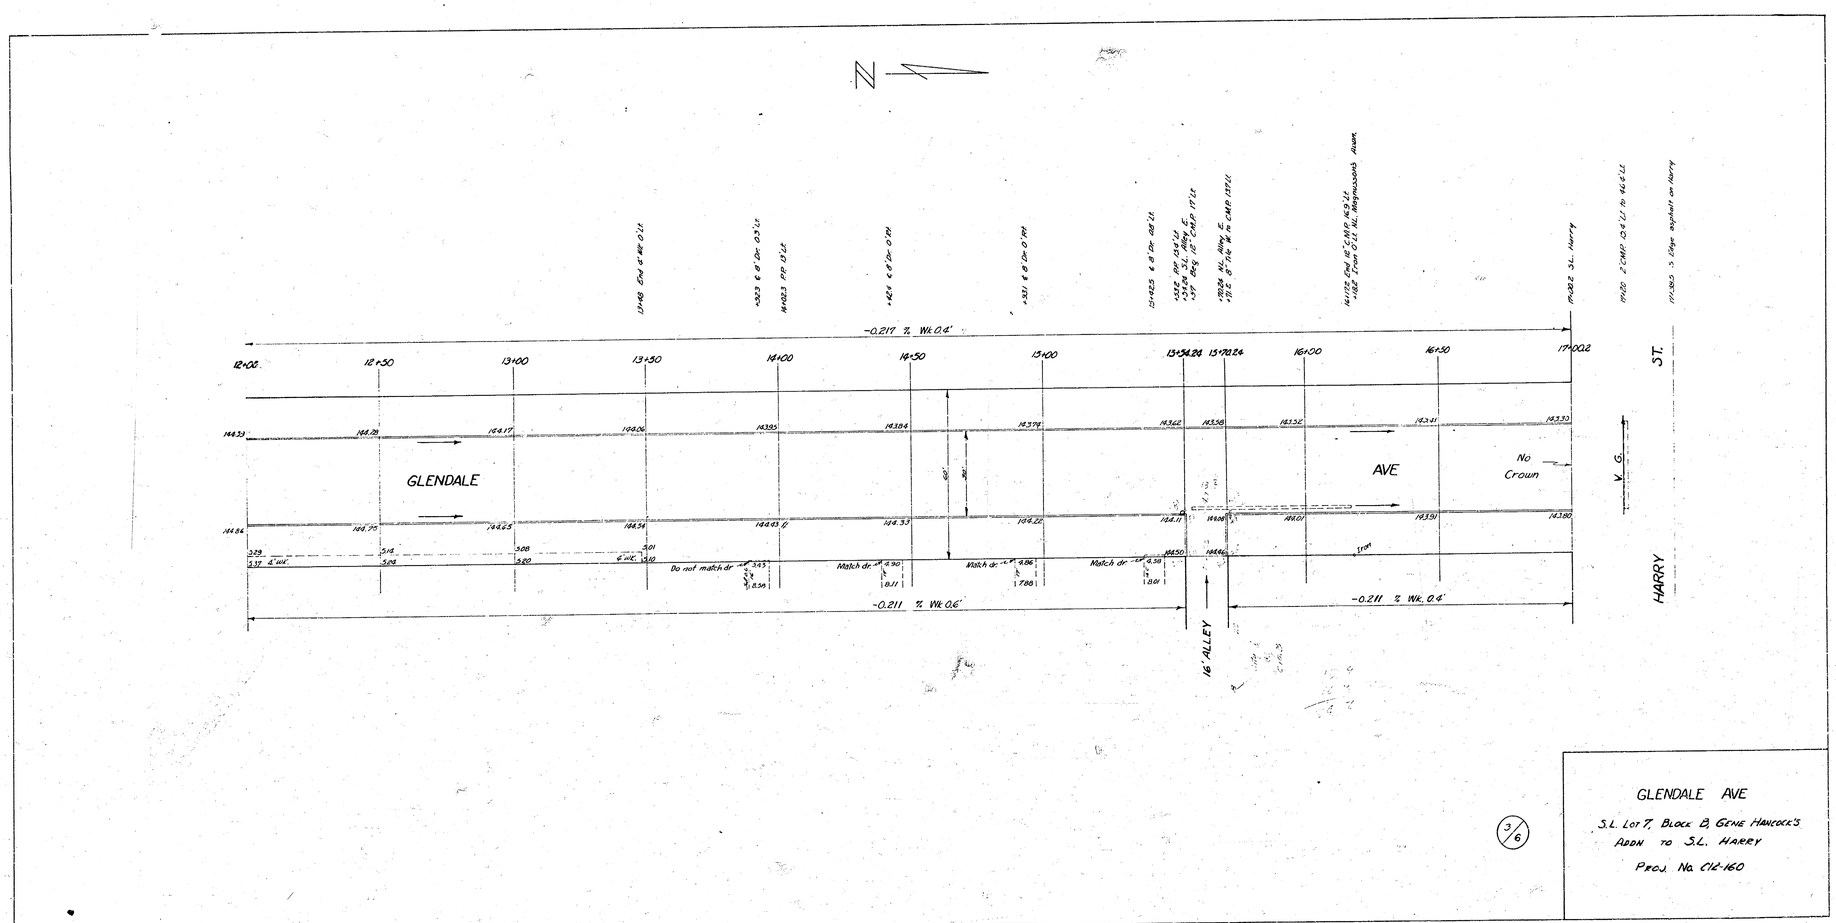


3/6

GLENDALE AVE

S.L. Lot 7, Block B, Gene Hancock's Addn to S.L. Harry

Proj. No. C12-160