
B.M. 96.64 N.E. corner 1st step house N.W. corner Hiram & 33rd
B.M. 96.02 N.E. corner concrete porch house #3401 33rd (S.W. corner 33rd & Glenn)
B.M. 93.74 "R" in Ritchie W.L. Glenn West, N. cb. 32nd.

Chaining from S. to N. on W. R.

E X C A V.

Prop.	City
587.7 Cu.Yds.	1052 Cu.Yds.

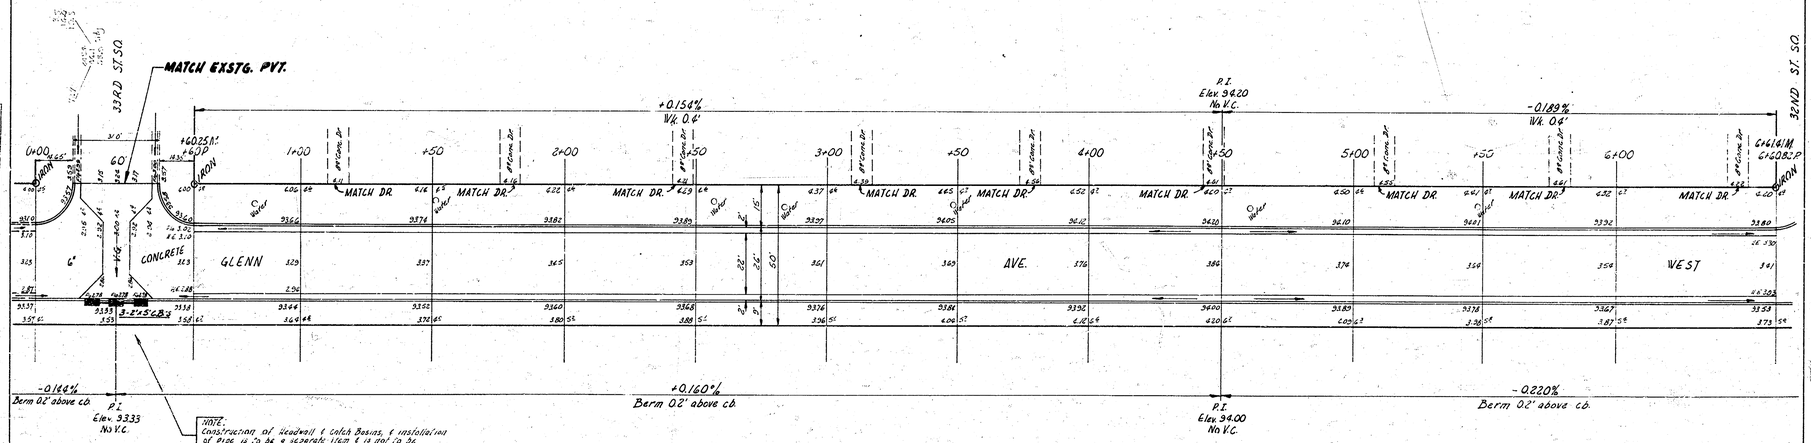

TOT. EXCAV.

Prop.	City
1052.3	1052.3
+OR- 464.5	+OR- 570.5
PROFILE Cu.Yds.	0.2 Cu.Yds.

1/5

B. E. SMITH LICENSED 436 KANSAS PROFESSIONAL ENGINEER

GLENN AVE. WEST

S.L. 33RD ST. SO. - S.L. 31ST. SO.

22'-2'-22' A.C.

CITY OF WICHITA, KANS.

B.E. SMITH — CITY ENGINEER

MARCH 1954 — PROJ. C15-214

Surveyed by: A. KROUSE BI-J.A.K. JS
Date: 1-62
Checked:

E X C A V

PROP.	CUT
1906.6 Cu.Yds.	618.6 Cu.Yds



NOTE: Install Dirt-Sand Hookup

MATCH EXSTG. PVT.

60' 32ND ST. SO.

6+61.61 M.
6+60.82 P.

7+21.5 M.
7+20.82 P.

+0.183%
Wk. 0.4'

P.I.
Elev. 34.40
50' V.C.

-0.195%
Wk. 0.4'

13+06.58 M.
13+05.82 P.

32ND ST. SO.

NO CROWN

IRON

IRON

+50 | 8+00 | +50 | 9+00 | +50 | 10+00 | P.C. +25 | +50 | P.T. +75 | 11+00 | +50 | 12+00 | +50

GLENN AVE. | AVE. | WEST

6"

CONCRETE

3-2"S.C.B.

Proposed 2"S.C.B.

6+91.41 M.
6+90.82 P.

P.C.

P.T.

-0.220%
Berm 0.2' above c.b.

P.I.
Elev. 33.47
No V.C.

+0.204%
Berm 0.2' above c.b.

P.I.
Elev. 34.20
50' V.C.

-0.195%
Berm 0.2' above c.b.


NOTE:
Construction of Headwall & Catch Basins, & Installation of Pipe is to be a separate item & is not to be included with the paving PROJECT.


3/ST.


2/5

GLENN AVE. WEST
PROJ. C15-214


B.M. 96.64 N.E. corner 1st step house N.W. corner Hiram & 33rd
B.M. 96.02 N.E. corner conc. porch house #3401 33rd (S.W. corner 33rd & Hiram)
B.M. 93.14 "R" in Ritchie W.L. Glenn West, N. cb. 32nd.

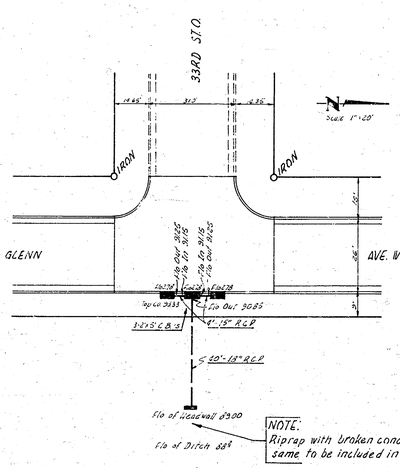

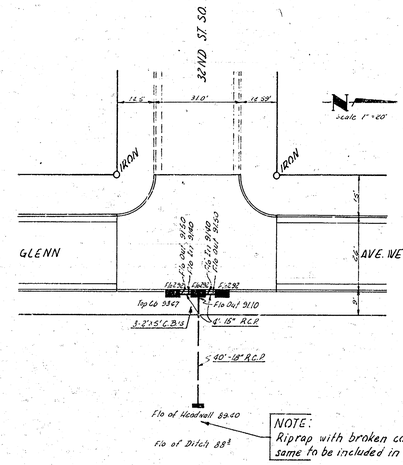

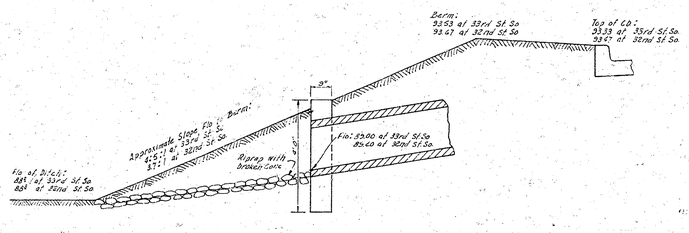

SECTION THRU BANK AT HEADWALL
NO TO SCALE

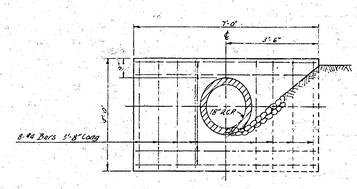

ELEV. OF REINFORCED CONC. HEADWALL
NOT TO SCALE
SYMMETRICAL ABOUT ℄

B. E. SMITH
ENGINEER
436
KANSAS
PROFESSIONAL ENGINEER

INCIDENTAL DRAINAGE

IN CONNECTION WITH PAVING OF
GLENN AVE. WEST
FROM S.L. 33RD ST. SO. TO S.L. 31ST ST. SO.
CITY OF WICHITA, KANS.

B.E. SMITH CITY ENGINEER
MARCH 1956 PROJ. C15-214

KROUSE
JEE
DR. JAK-15