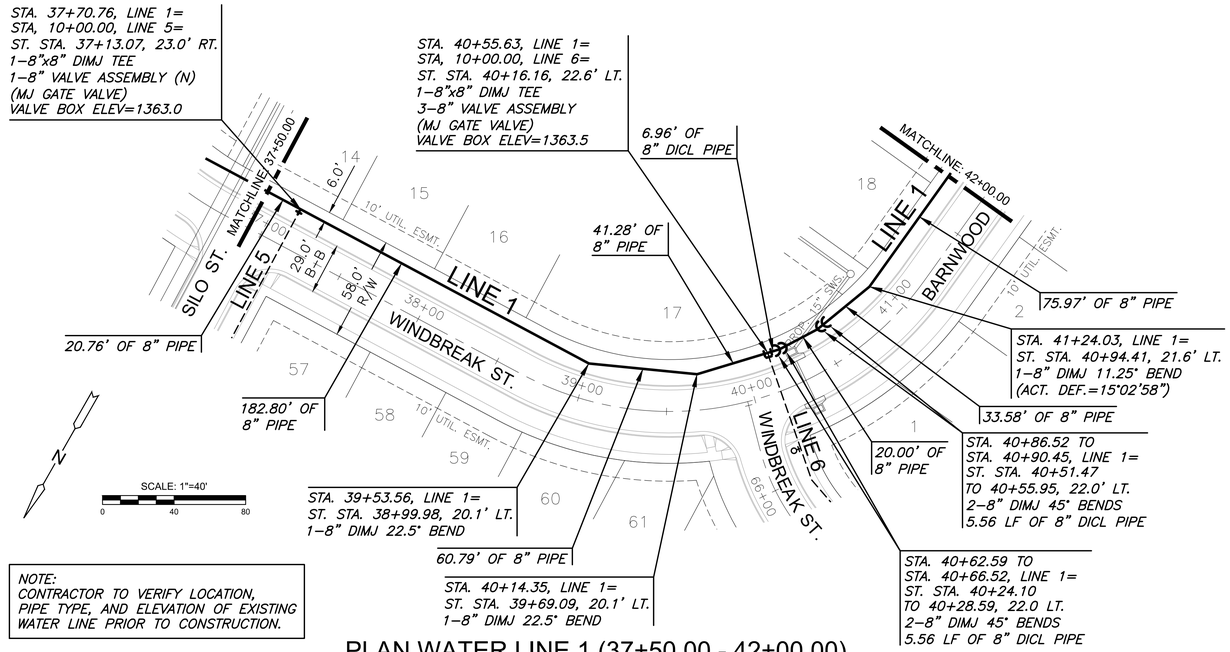

NOTE:
CONTRACTOR TO VERIFY LOCATION, PIPE TYPE, AND ELEVATION OF EXISTING WATER LINE PRIOR TO CONSTRUCTION.

PLAN WATER LINE 1 (37+50.00 - 42+00.00)

PROFILE WATER LINE 1 (37+50.00 - 42+00.00)

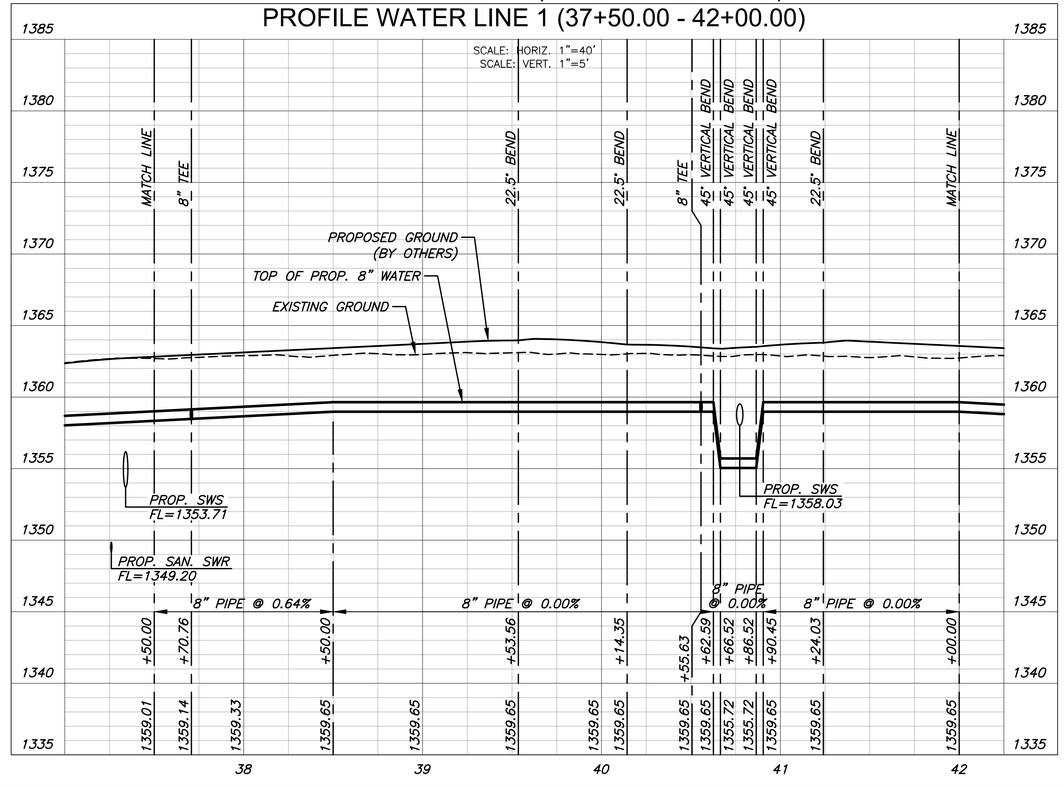

MKEC
Wichita, KS • 316.684.9600

SCOTT PRESTON LEANING
LICENSED
24423
KANSAS
PROFESSIONAL ENGINEER
8/18/25

WATER DISTRIBUTION PLANS FOR

COURTYARDS AT JACOBS FARM 2ND

PHASE 1

WATER LINE 1
37+50.00 - 42+00.00

PROJECT NO.	
	448-2025-014383
SCALE	
	1" = 40'

DRAWN	DESIGNED	CHECKED
JWC	DFL	SPE

NO.	REVISION	DATE
0	ISSUED FOR CONSTRUCTION	08/18/2025

SHEET NO.
C-105-W01
05 OF 28

©2025 MKEC ENGINEERING, INC. ALL RIGHTS RESERVED WWW.MKEC.COM THESE DRAWINGS AND THEIR CONTENTS, INCLUDING, BUT NOT LIMITED TO, ALL CONCEPTS, DESIGNS, & IDEAS ARE THE EXCLUSIVE PROPERTY OF MKEC ENGINEERING, INC. (MKEC), AND MAY NOT BE USED OR REPRODUCED IN ANY WAY WITHOUT THE EXPRESS CONSENT OF MKEC.

J:\PROJECTS\2022\2201\01298_PERFECTION_JACOBS 135TH AND CENTRAL\00_292298 CAD\SHITS\05 CIVIL\WTR\SECOND ADDITION\220298_C-105-W01.DWG

PLOTTED: Monday, August 18, 2025 @ 10:31AM