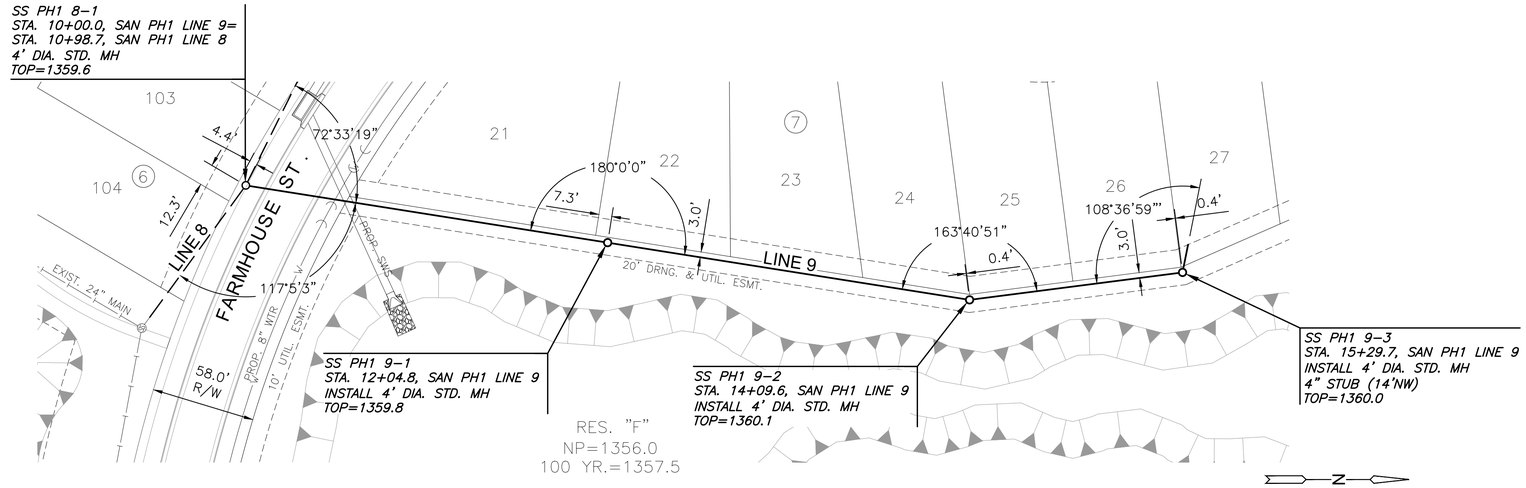

NOTE:
CONTRACTOR TO VERIFY THE DEPTH AND LOCATION OF EXISTING UTILITIES PRIOR TO CONSTRUCTION.

SCALE: 1"=40'
0 40 80

PLAN SAN PH1 LINE 9

PROFILE SAN PH1 LINE 9

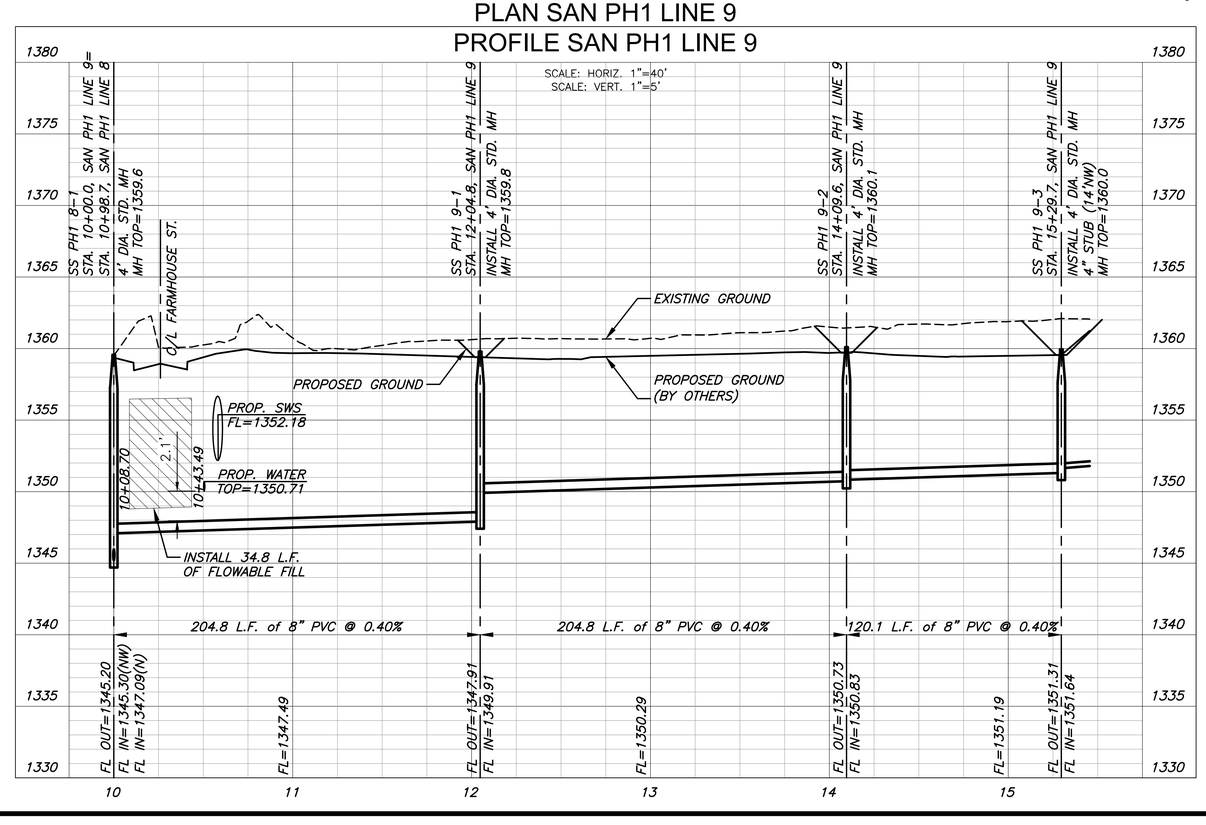

MKEC
Wichita, KS • 316.684.9600

SCOTT PRESTON EVANS
LICENSED
24423
KANSAS
PROFESSIONAL ENGINEER
8/18/25

SANITARY SEWER PLANS FOR

COURTYARDS AT JACOBS FARM 2ND

PHASE 1

SAN LINE
9

PROJECT NO.
468-2025-014394

SCALE
1" = 40'

DRAWN	DESIGNED	CHECKED
HHK	DFL	DFL

NO.	REVISION	DATE
0	ISSUED FOR CONSTRUCTION	08/18/2025

SHEET NO.
C-111-S01
11 OF 30

©2025 MKEC ENGINEERING, INC. ALL RIGHTS RESERVED WWW.MKEC.COM THESE DRAWINGS AND THEIR CONTENTS, INCLUDING, BUT NOT LIMITED TO, ALL CONCEPTS, DESIGNS & IDEAS ARE THE EXCLUSIVE PROPERTY OF MKEC ENGINEERING, INC. (MKEC), AND MAY NOT BE USED OR REPRODUCED IN ANY WAY WITHOUT THE EXPRESS CONSENT OF MKEC.

J:\PROJECTS\2022\2201011026_PERFECTION_JACOBS 135TH AND CENTRAL\00_2022\06 CAD\SHITS\05 CIVIL\SAN\SECOND ADDITION\220206_05_C-111-S01.DWG

PLOTTED: Monday, August 18, 2025 @ 11:10AM