Bk 247

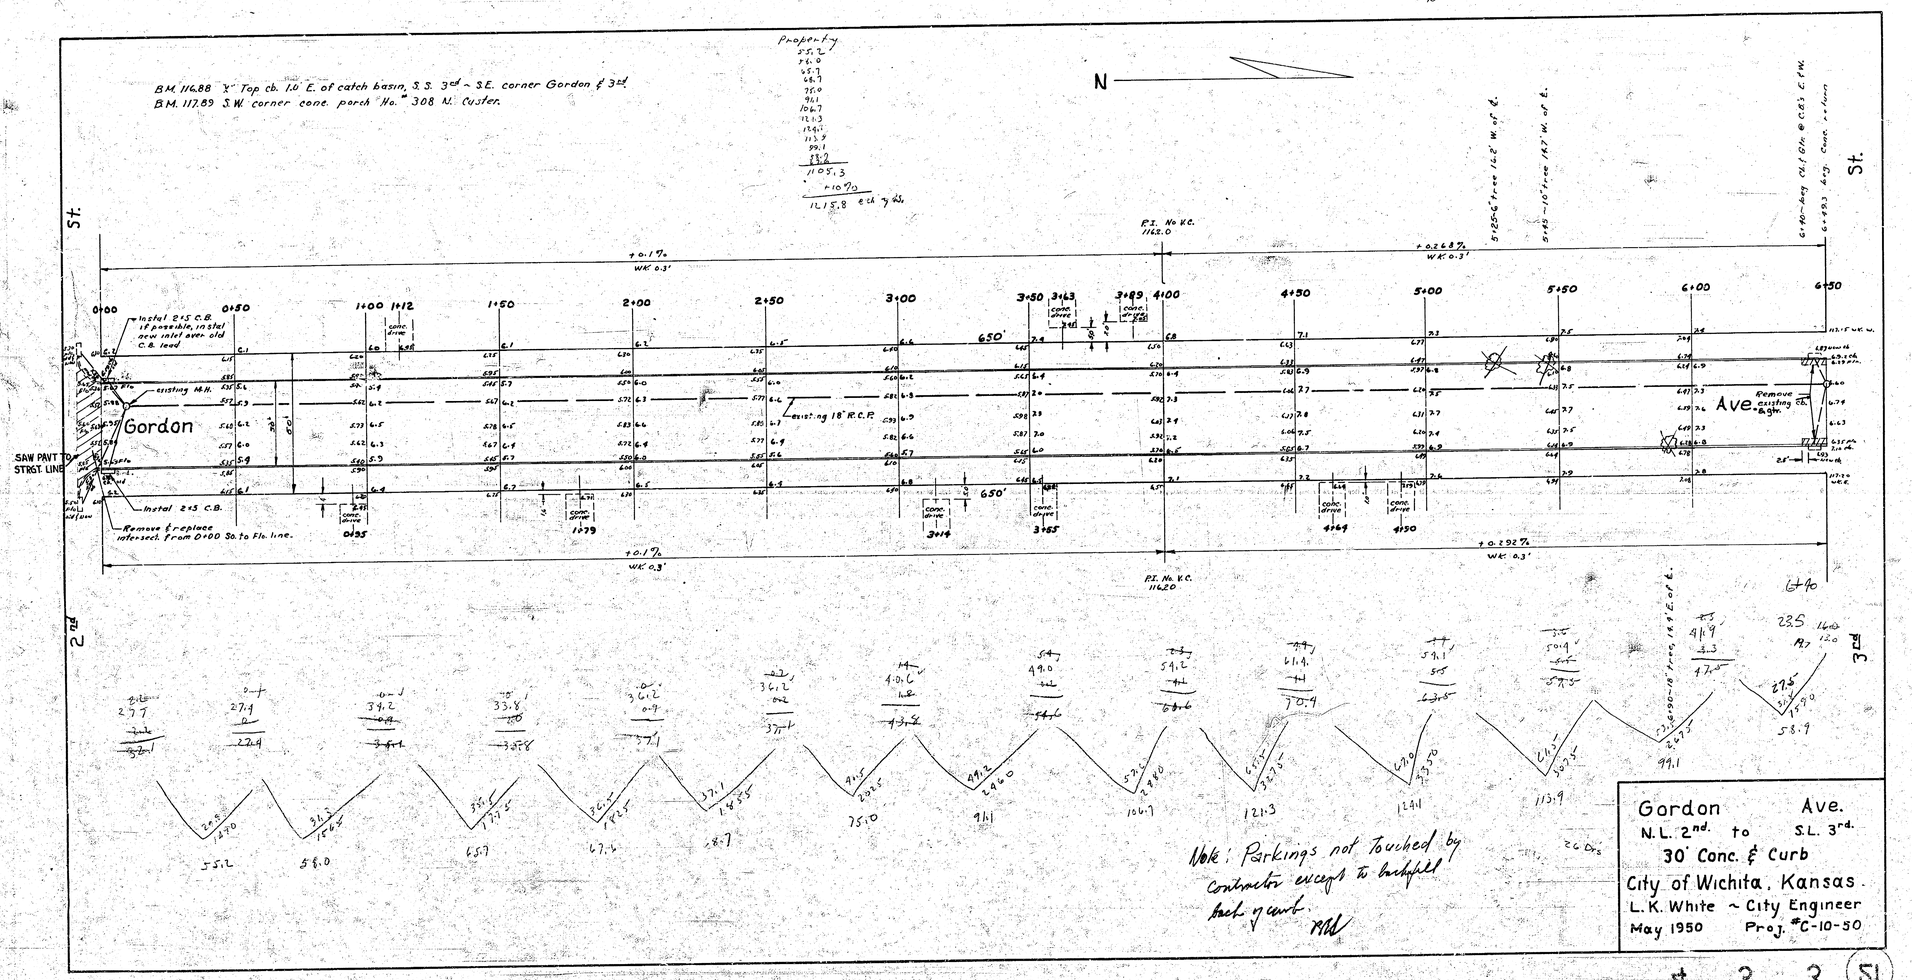
B.M. 114.88 X Top cb. 1.0 E. of catch basin, S.S. 3rd ~ S.E. corner Gordon & 3rd
B.M. 117.89 S.W. corner conc. porch "No." 308 N. Custer.
Property
N
St.
Gordon
Ave.
Install 2-5 C.B. If possible, install new inlet over old C.B. lead
existing M.H.
existing 18" R.C.P.
Install 2-5 C.B.
Remove & replace intersect. from 0+00 So. to Flo. line.
SAW PAVT. TO STRST. LINE
Remove existing C.B. & gr.
P.I. No. V.C. 11620
P.I. No. V.C. 11620
WK 0.3'
Note: Parkings not touched by contractor except to backfill back of curb.
Gordon Ave.
N.L. 2nd. to S.L. 3rd.
30' Conc. & Curb
City of Wichita, Kansas.
L. K. White ~ City Engineer
May 1950 Proj. #C-10-50

4 3 3 (51)