PAVING PLAN 1943
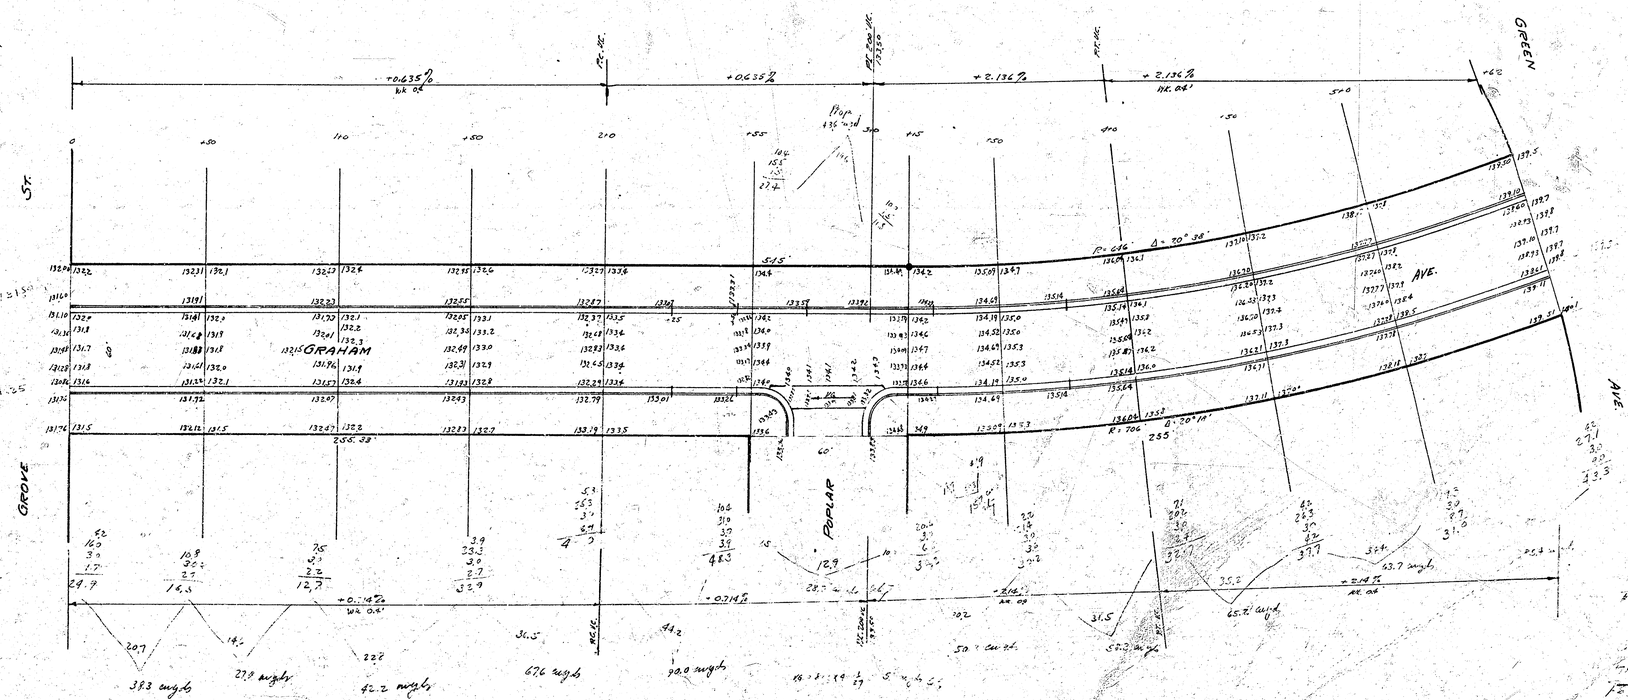
GRAHAM AVE - E.L. GROVE ST. to W.L. GREEN AVE