Mc6.2

Sta 157.82 Top from NE. Cor. Grove & 22nd

Cut Excavation-Fill.
840 70
150.2 48.5
137.4 40.0
102.0 95.5
80.8 410% 9.6
77.2
198.8 105.1 cu yds.
173.2
152.2
85.4
13.1
1328.4
+168138.8
168.132 cu yds

Scale: 1" = 20' H.

Excavation
Property- Cut 1681.2, Fill 105.1 1:1
1360.8
431.2
3973.2 cu yds.
106.2 cu yds x .45 = 48 Tons Std. Sand

City - 397.3 cu yds.

4+20.5'
4+50
5+00
5+50
6+00
6+39.8
6+50
7+00
7+50
8+00
8+50
9+00
9+50
10+00
10+50
P.C. 200' V.C.
P.T. 200' V.C. El. 152.00
P.T. 200' V.C. 7+39.8
+2.310% WK.10.8
-1.6709% WK.+0.40 to +0.40
WK.+0.40
WK.+0.60 to +0.40
-1.958% WK.+0.4 to +0.6
WK.+0.6 to +0.8
-1.5702% WK.+0.8 to +0.40
WK.+0.4
WL. Lot 23 BK. W.
WL. Lot 23 BK. W.
GREEN AVE.
AVE.
Tran
Tran
Tran

MCG 2

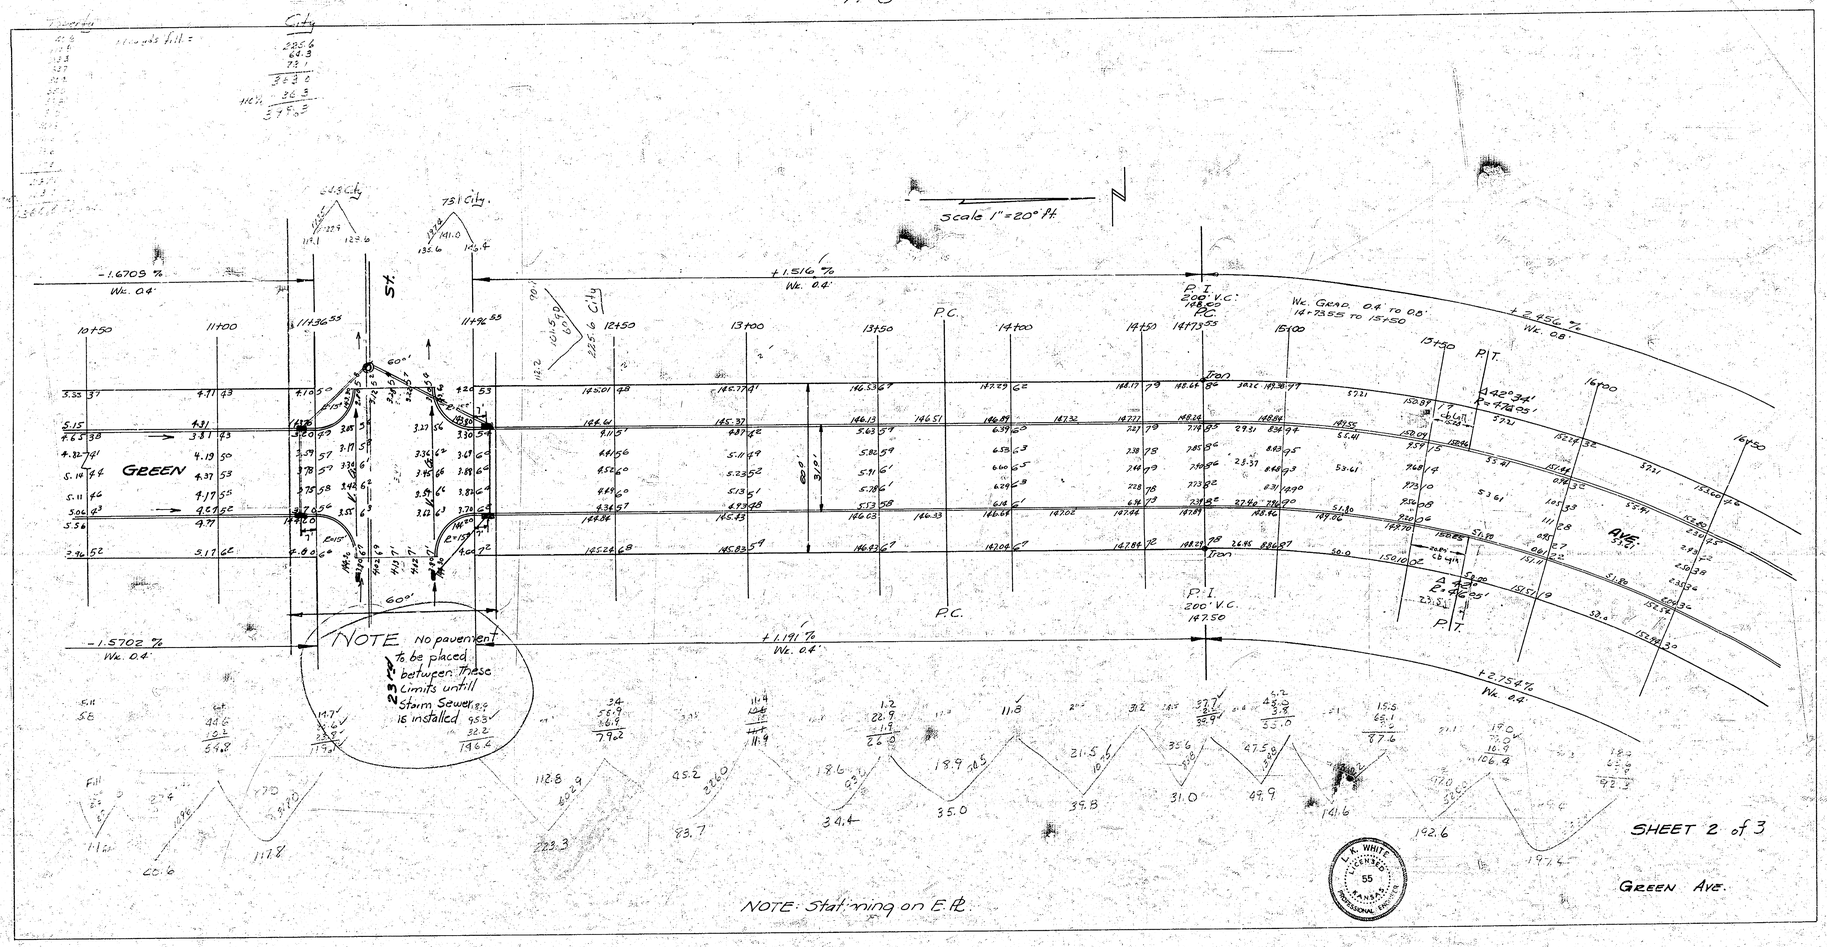

Scale 1" = 20' ft.
GREEN
St.
AVE.
-1.6709 %
Wk. 0.4'
+1.516 %
Wk. 0.4'
+2.456 %
Wk. 0.8'
-1.5702 %
Wk. 0.4'
+1.191 %
Wk. 0.4'
+2.754 %
Wk. 0.4'
P.C.
P.I.
200' V.C.
147.50
P.T.
Wk. Grad. 0.4' to 0.8'
14+73.55 to 15+50
NOTE No pavement to be placed between these limits untill Storm Sewer is installed
SHEET 2 of 3
GREEN AVE.
NOTE: Stationing on E.P.L.
L. K. WHITE
LICENSED
55
KANSAS
PROFESSIONAL ENGINEER

17GZ

BM. 1573' Iron in N.W. Cor. Green & Prince

163.6
150.1
79.3
392.0
+10% 39.2
431.2 cu yds.

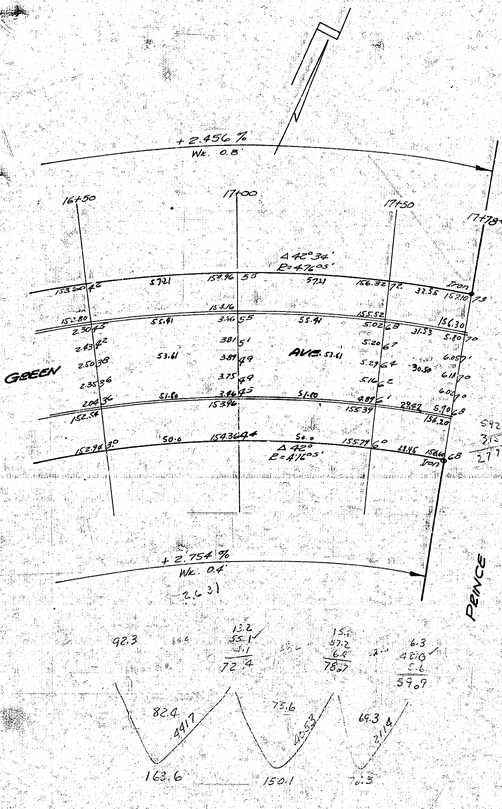

L. K. WHITE
LICENSED
55
KANSAS
PROFESSIONAL ENGINEER

SHEET-3 of 3

GREEN AVE.

4 14 3 (13)