


BM 990: 71" in MURDER FIRE HILL NW COR STAFFORD GROVE
 BM 991: 71" CUT ON NE COR N. MARGINAL OF DOUBLE 87' x 95' E. 253' E
 CHAIN NON N.R.

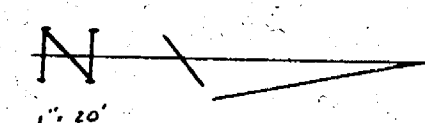


PROG. FILL CITY
 158.5 Cu Yds. 0 Cu Yds.

PROG. EXCAV CITY
 158.5 Cu Yds. 158.5 Cu Yds.


NOTE:
 Loose fill has been placed in R/N from Sta 0+00
 to Sta 6+50. See Sta 3 for removal & refill quantities.

ASPHALT WOODUP

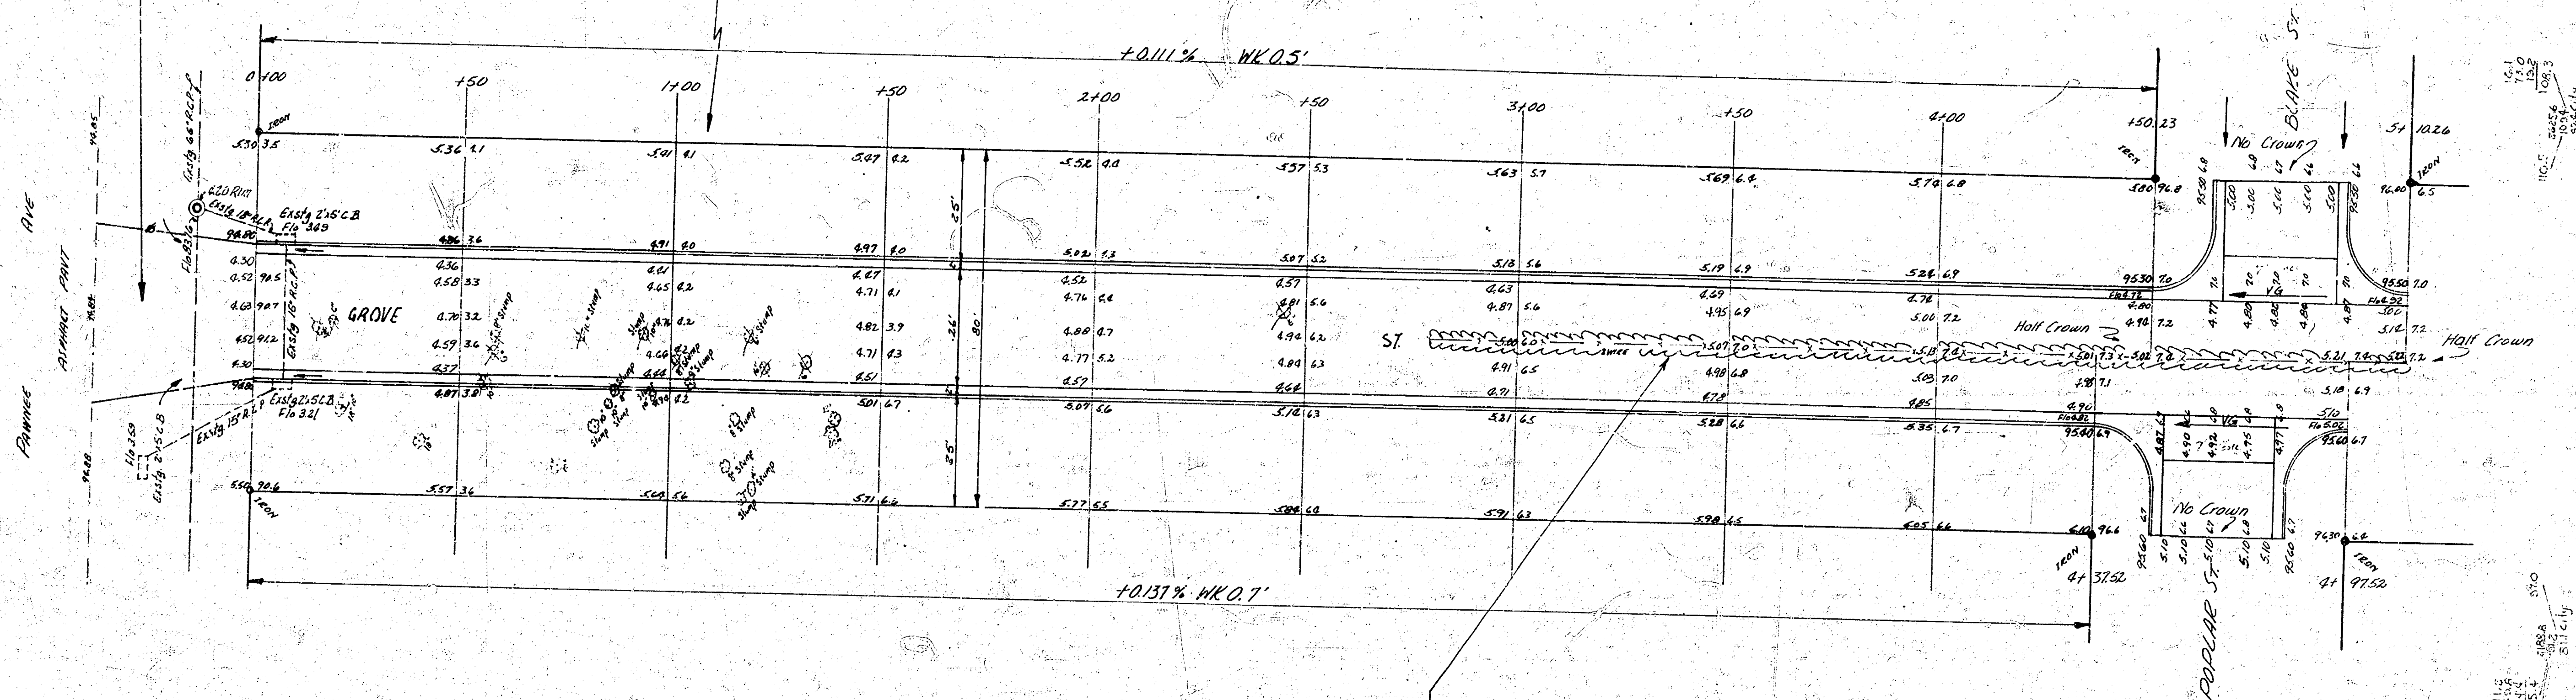


Note

HEDGE ROW CONTAINS 3' HIGH WOVEN WIRE FENCE WITH 2 WIRES ABOVE.
 HEDGE HAS BEEN CUT TO FENCE ROW HEIGHT.

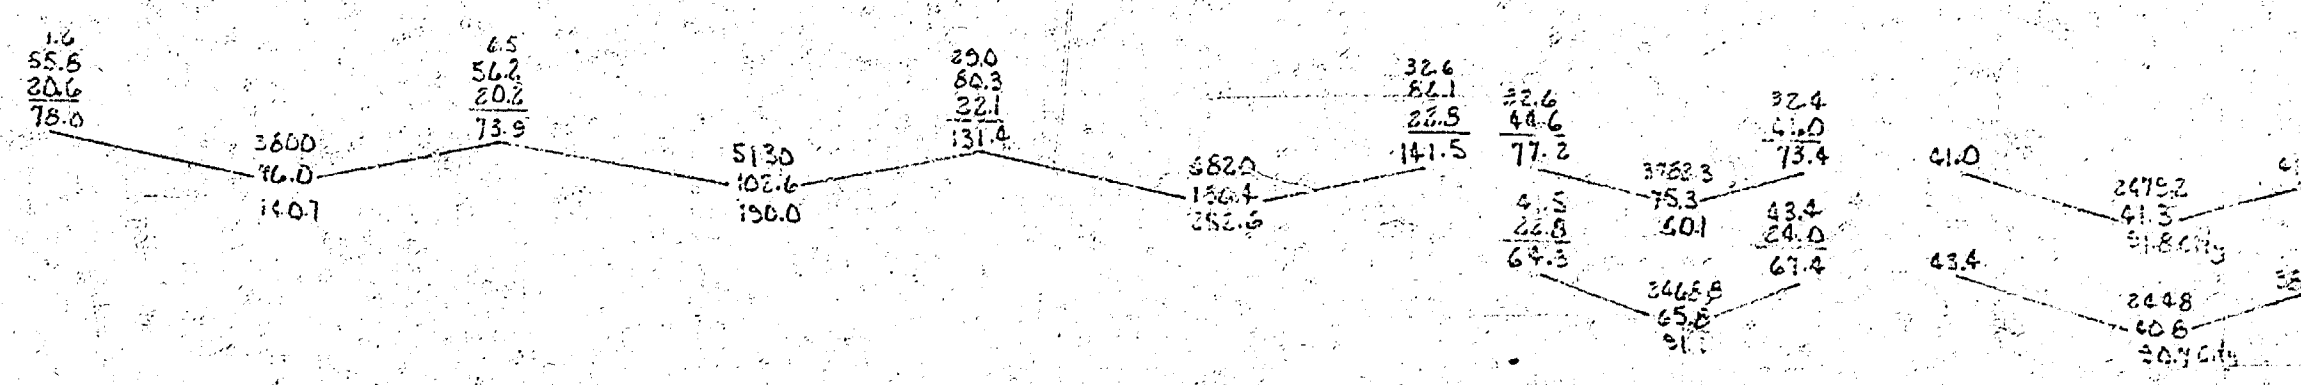


TOTAL FILL
 PROG. 158.5
 CITY 0 Cu Yds.

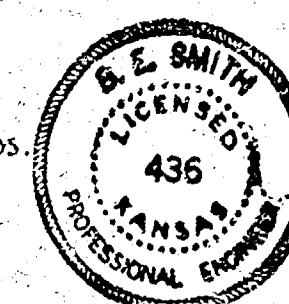



TOTAL EXCAV
 PROG. 158.5
 CITY 158.5 Cu Yds.

GROVE ST
 N.E. CORNER TO S.E. CORNER
 26-2-30' A.C.
 CITY OF WICHITA KANSAS
 B.E. SMITH CITY ENGINEER
 MARCH 1956

Page No. CIV-015

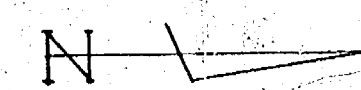

Scale
1" = 40'
0 to 100'

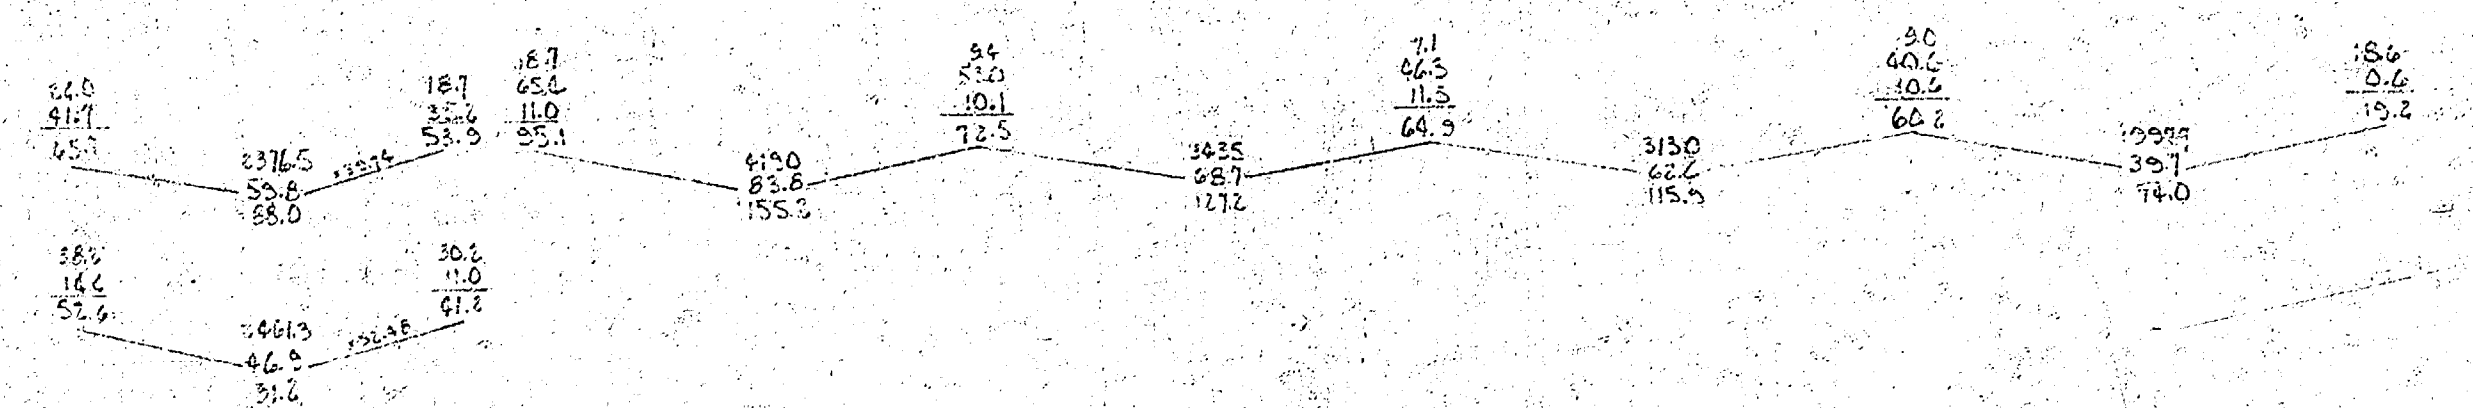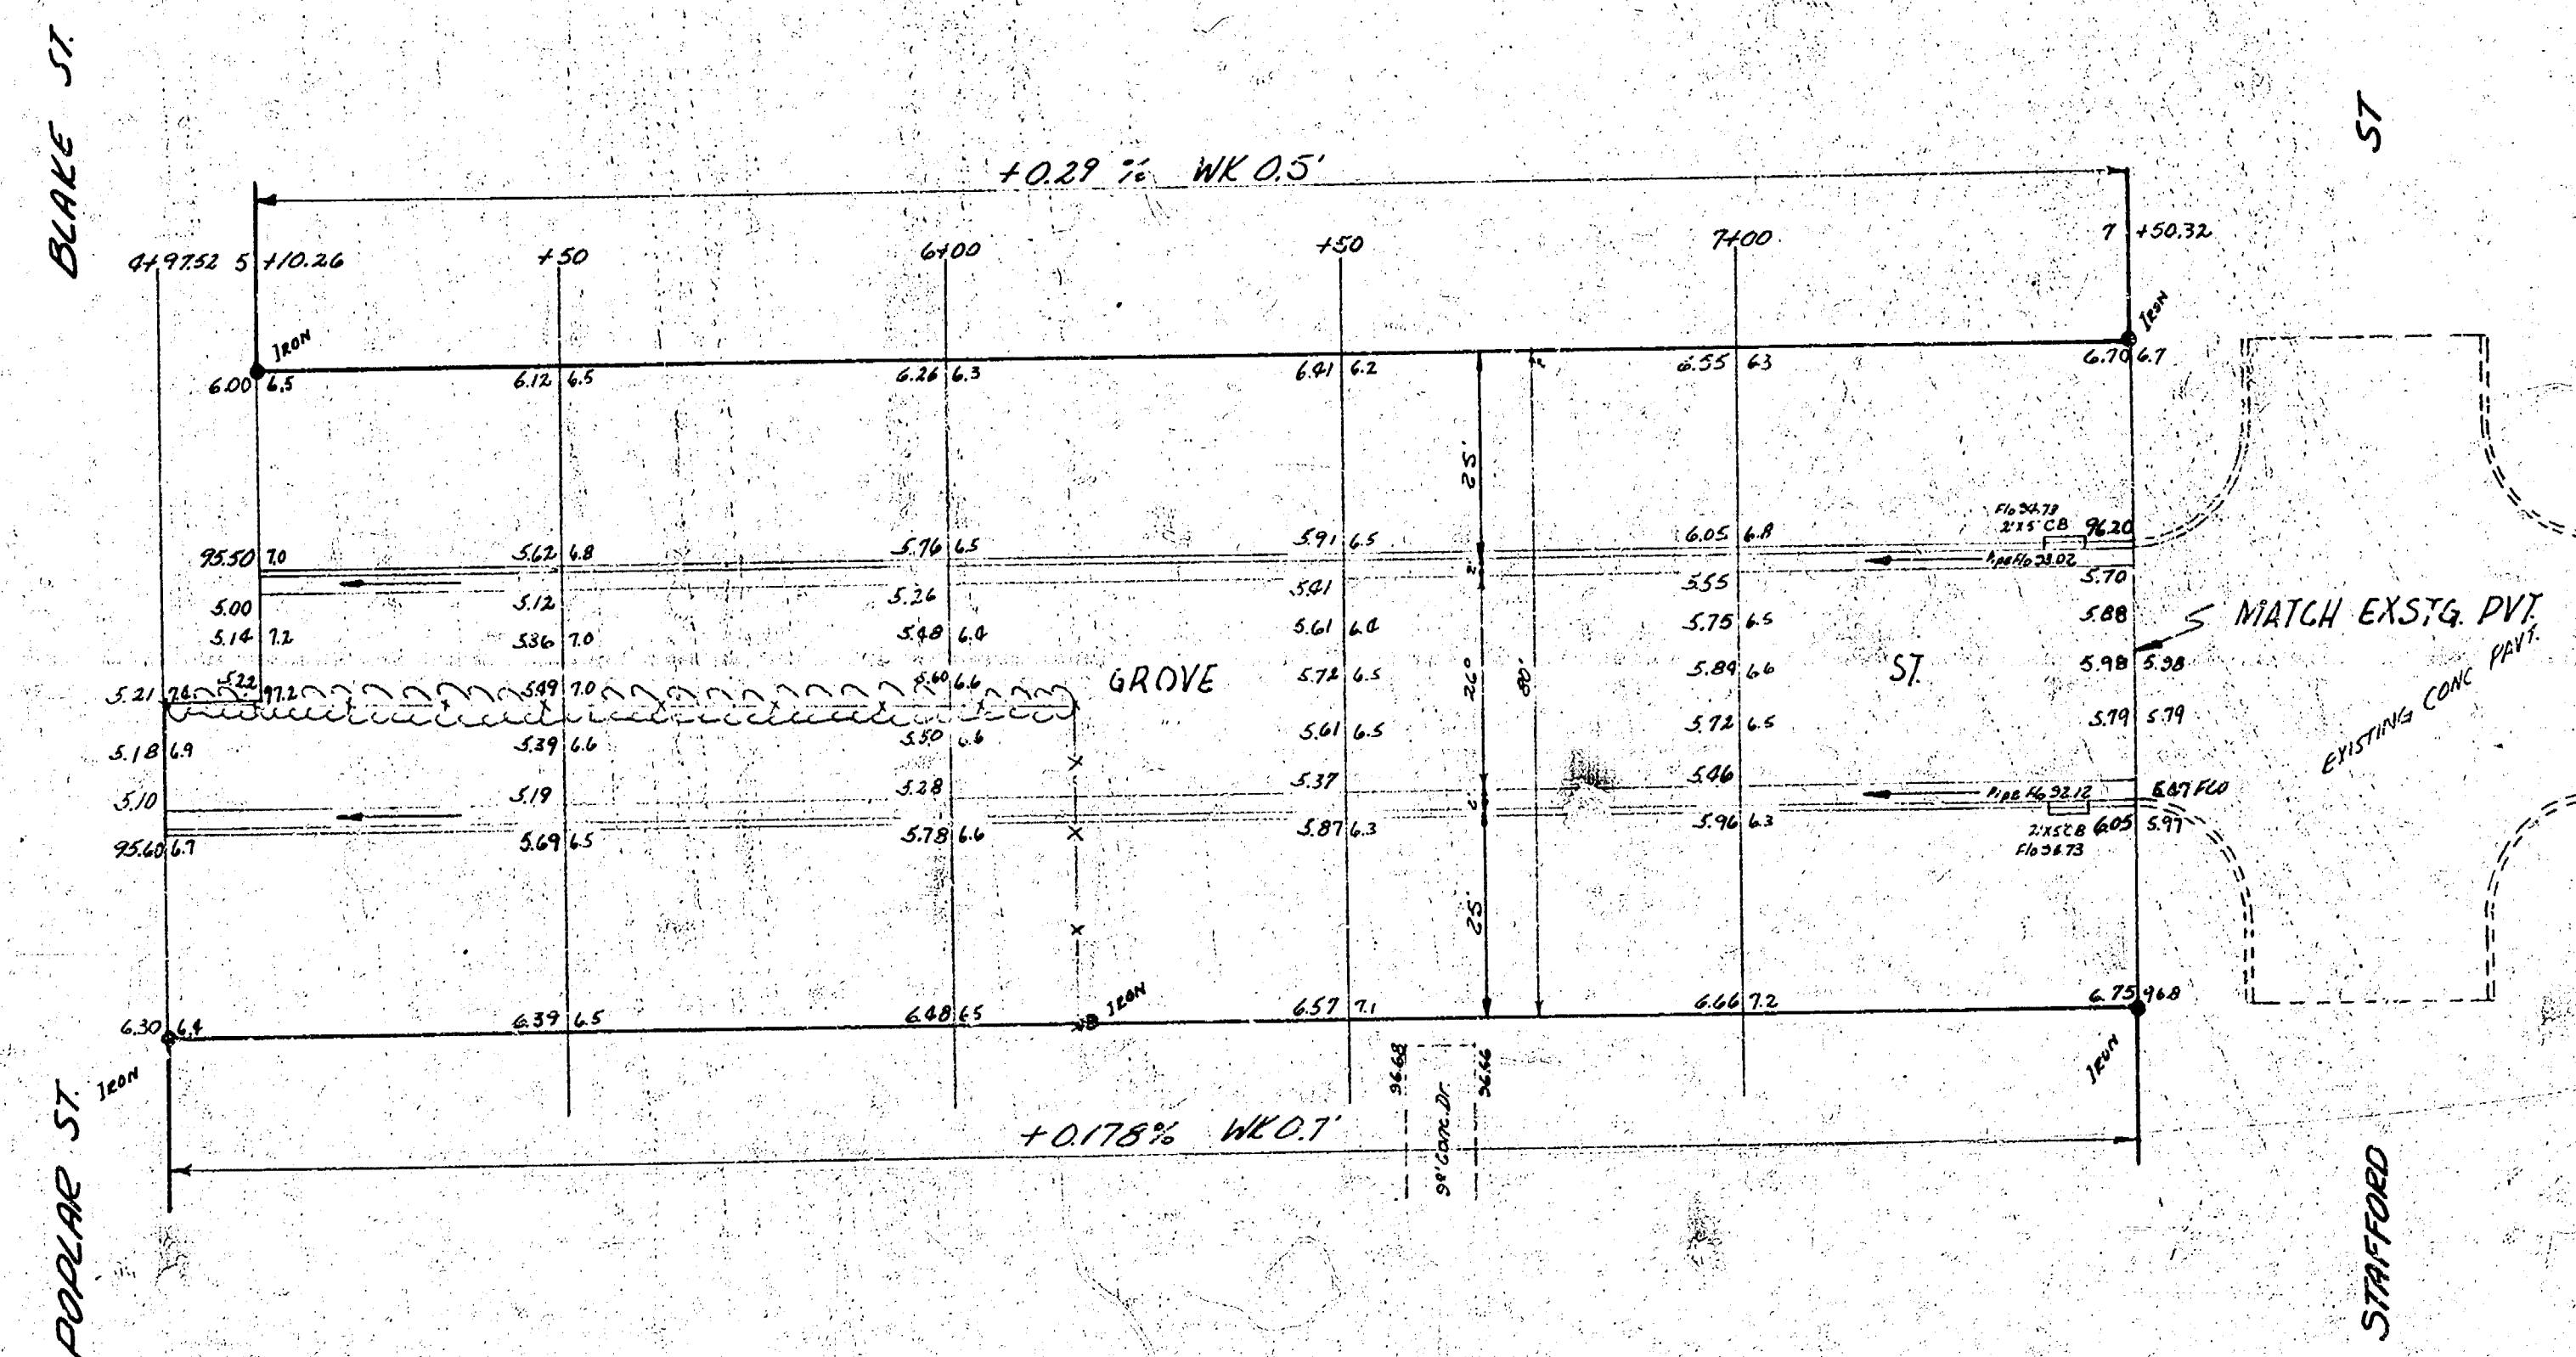

2/3

GROVE ST

PROJ NO C-14-415