
B. M. 104.50 S.W. cor. conc. Po Ho NE cor. Figg & Handley.
B. M. 103.68 S.W. cor. conc. Po Ho SE cor. Handley & Dooley
Base line & Sta. on ℄ 80' R/w, chain N.

SCALE 1"=20'

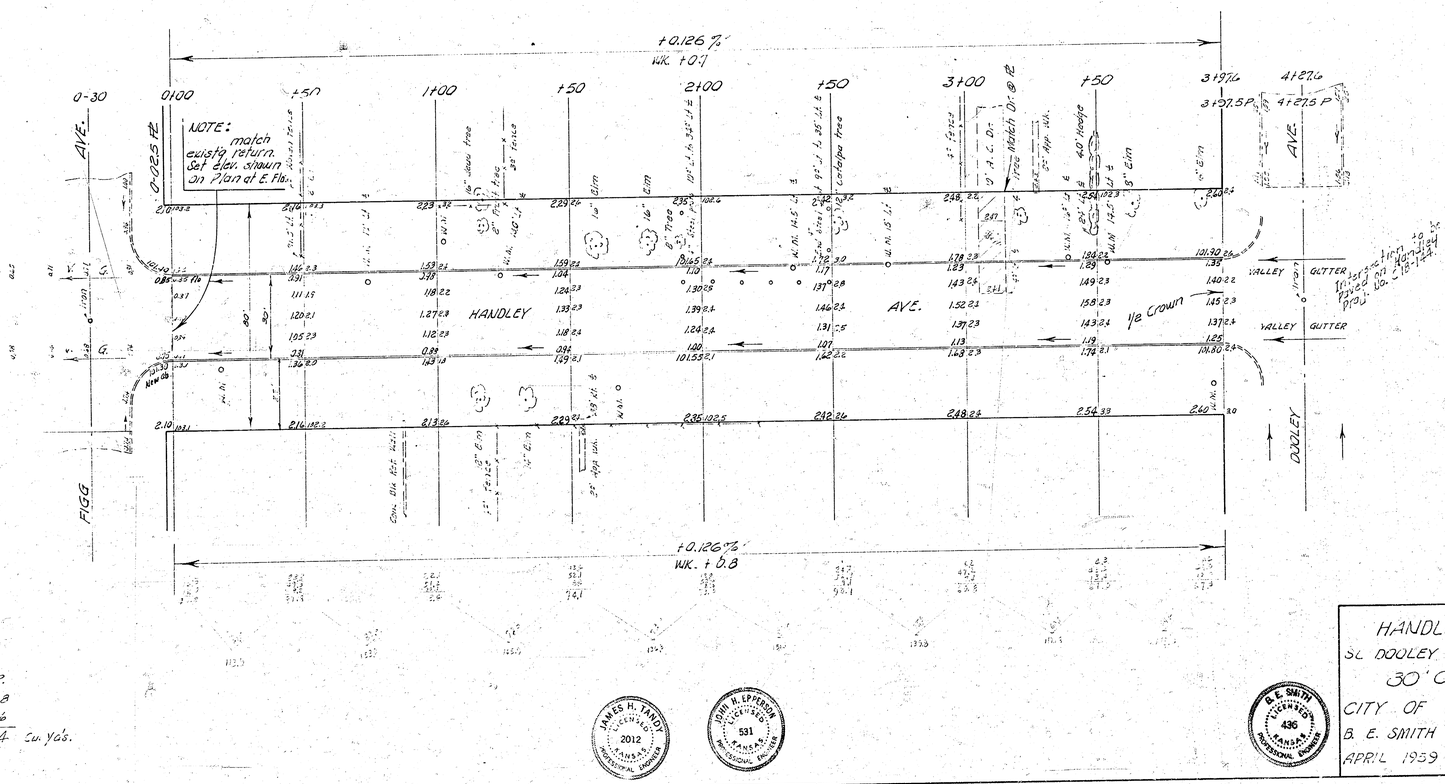

EARTHWORK
Excavation

CITY	PROP.
00	1,065.8
+10%	106.6
	1,172.4 cu. yds.

HANDLEY AVE.
SL DOOLEY TO SL FIGG
30' CONC. & CB
CITY OF WICHITA, KANSAS
B. E. SMITH CITY ENGINEER
APRIL 1959 PROJ. NO. C19-63

JAMES H. TANDY — LICENSED — 2012 — KANSAS — PROFESSIONAL ENGINEER
JOHN H. EPPERSON — LICENSED — 531 — KANSAS — PROFESSIONAL ENGINEER
B. E. SMITH — LICENSED — 436 — KANSAS — PROFESSIONAL ENGINEER

10 2 5 15 11