
B. M. 102.62 SE cor. conc. Wk. S S. Bldg. NE cor. Dooley & Walnut

B. M. 103.63 SW. cor. conc. Po. No. SE cor. Handley & Dooley.

B. M. 102.95 NE cor. conc. slab in E. side of brick Bldg. S.W. cor. Handley & Walker.

Sta. & base line on ℄ 80' R.of.w way, chain N.

SCALE 1"=20'

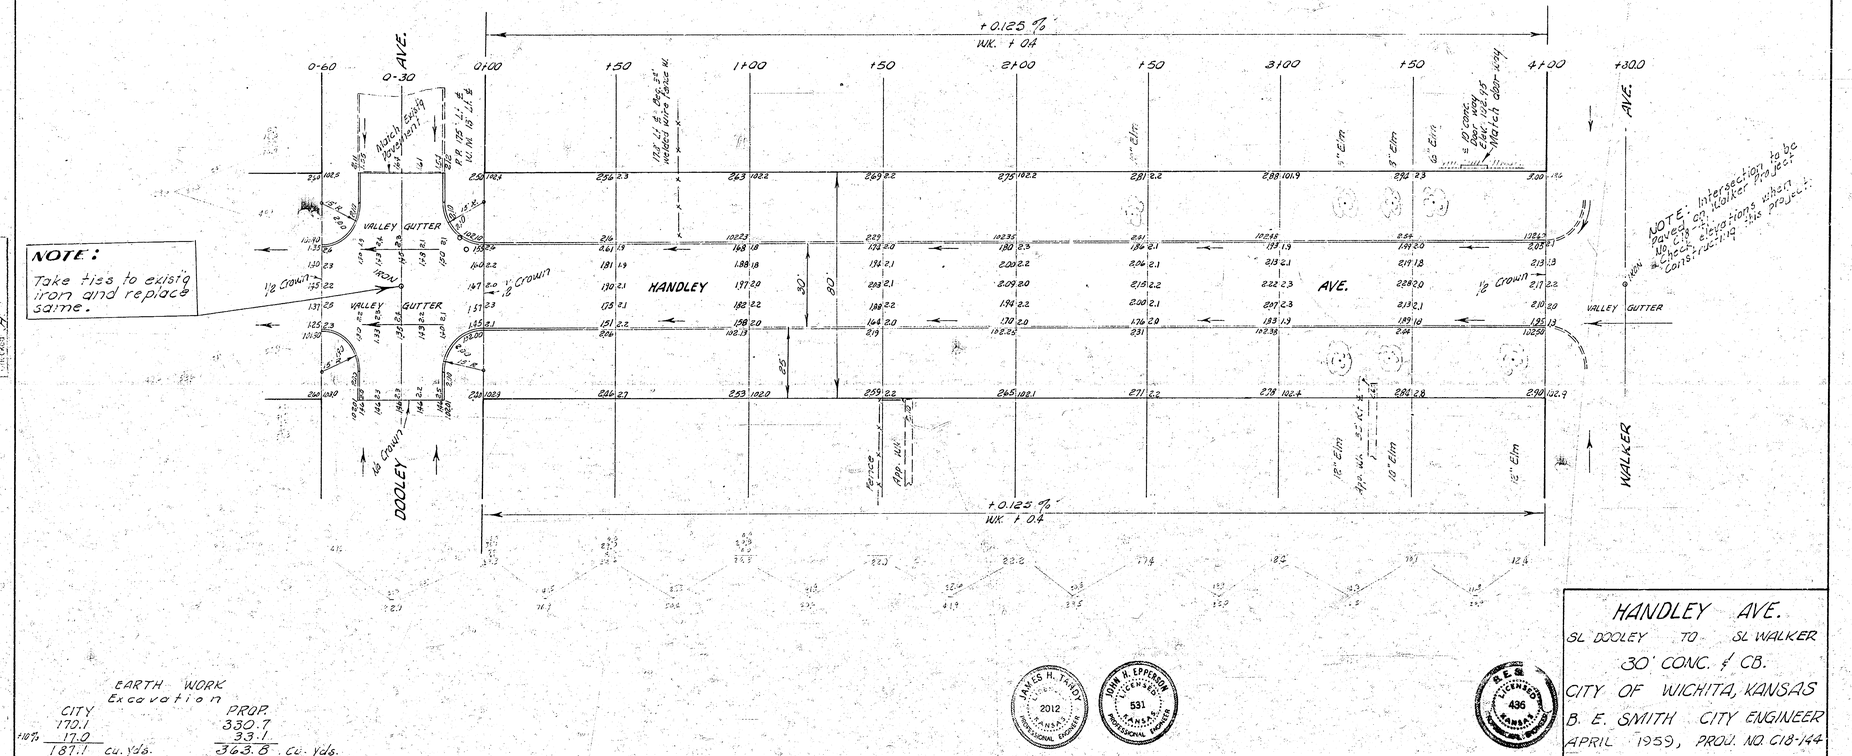

NOTE:
Take ties to existg iron and replace same.

NOTE: Intersection to be paved on Walker Project. Check elevations when Const. project in this project.

EARTH WORK
Excavation

CITY	PROP.
170.1	330.7
17.0	33.1
187.1 cu. yds.	363.8 cu. yds.

JAMES H. TAHOT — 2012 — KANSAS — PROFESSIONAL ENGINEER

JOHN M. EPPERSON — LICENSED — 531 — KANSAS — PROFESSIONAL ENGINEER

B. E. SMITH — LICENSED — 436 — KANSAS — MUNICIPAL ENGINEER

HANDLEY AVE.

SL DOOLEY TO SL WALKER

30' CONC. & C.B.

CITY OF WICHITA, KANSAS

B. E. SMITH CITY ENGINEER

APRIL 1959, PROJ. NO. C18-144

10 2 5 13 (11)