
BM = 122.73 N.W. Cor. conc. porch Hse # 920 Heiserman Ave.
Base Line = ℄ Street

NOTE: ALLEY RETURN TO BE CONST., SEE DETAIL ON CUL-DE-SAC.

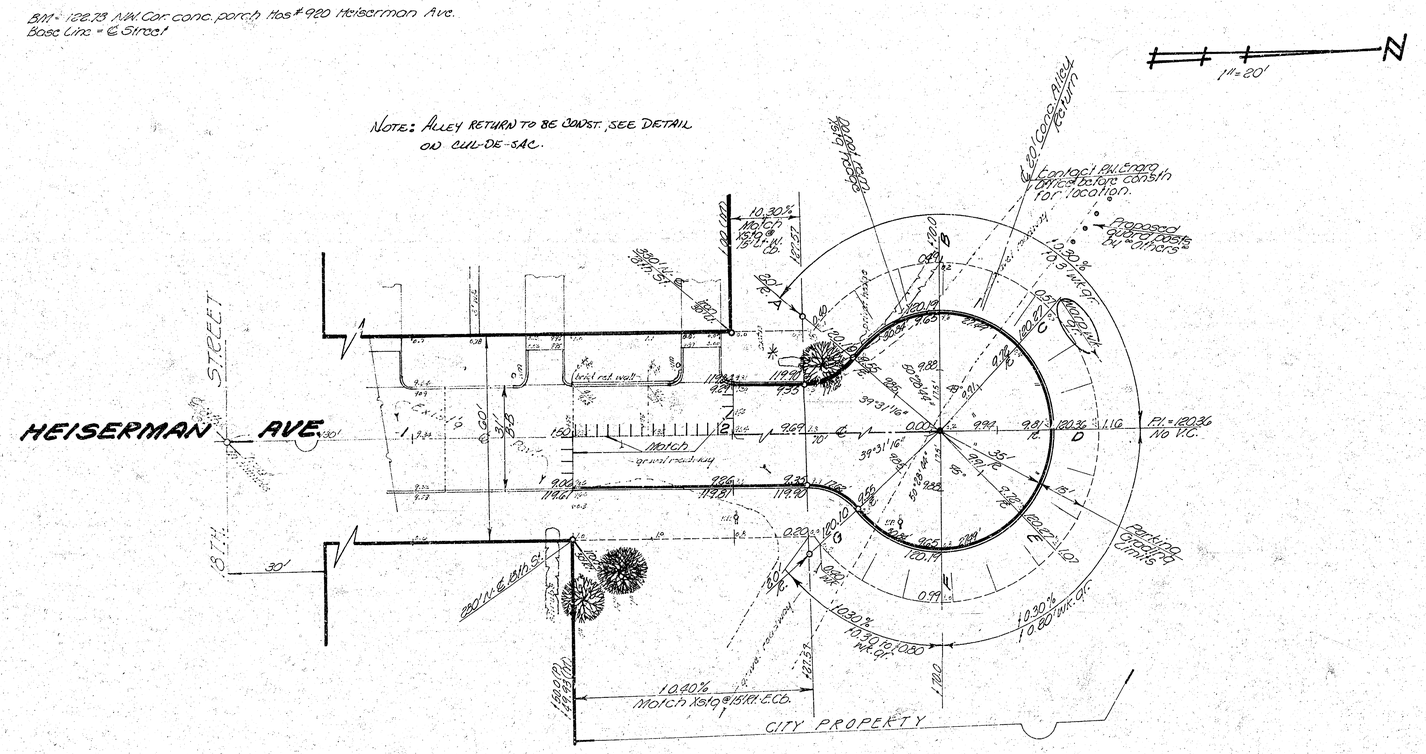



"EARTHWORK QUANTITIES"

X-cou.	comp. fill
325.8 C.Y.	0.0
+10% 32.6 "	
358.4 C.Y.	

"HEISERMAN AVENUE"
North of 18th St. to & incl. Cul-de-sac.
6" Concrete and Int. C.D.
City of Wichita, Kansas
F.W. Linn — City Engineer
Date — Proj. No. 472-76-385-20781-20000-001

1/4

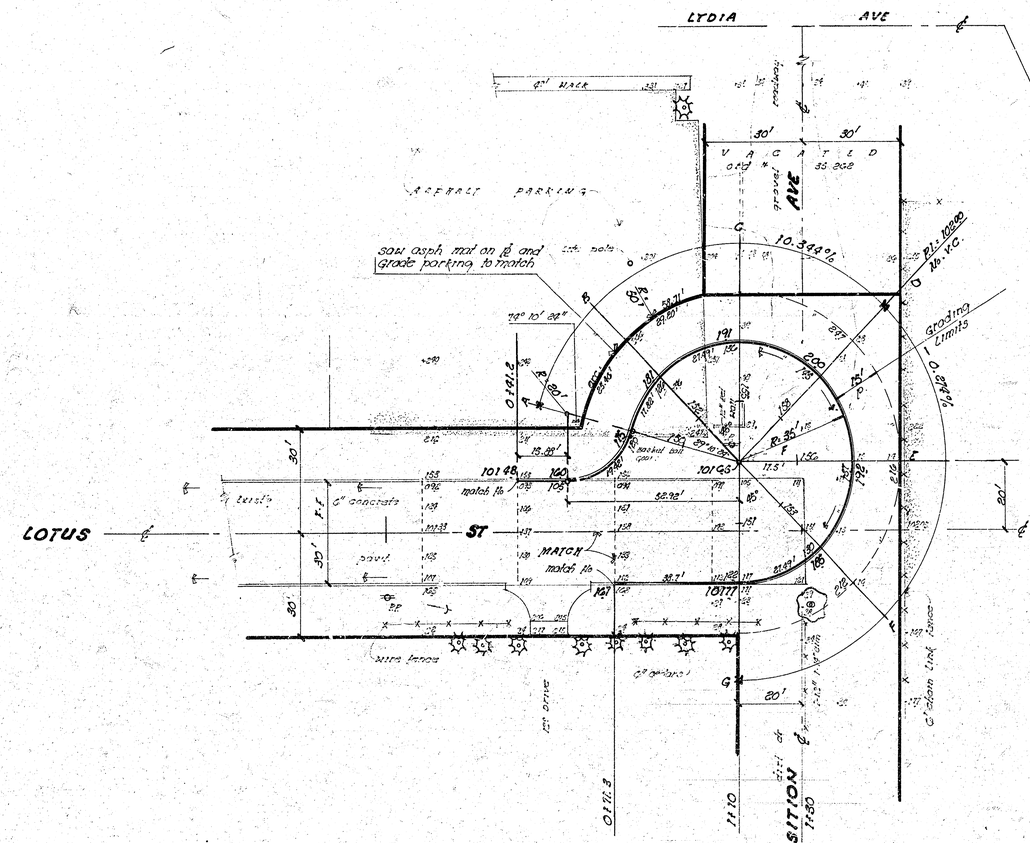

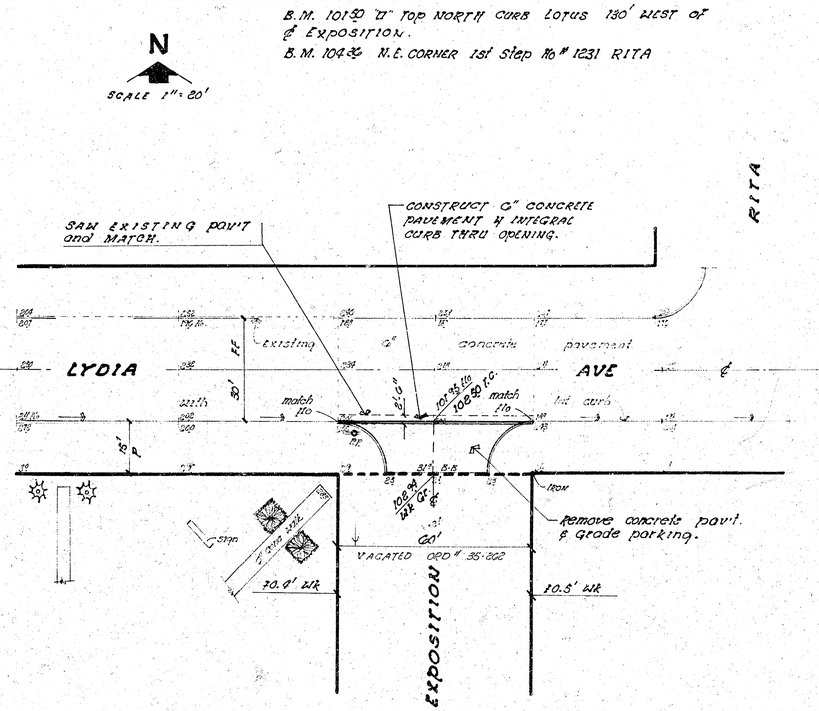

N

SCALE 1" = 20'

B.M. 1019 "D" TOP NORTH CURB LOTUS 130' WEST OF ℄ EXPOSITION.

B.M. 1043 N.E. CORNER 1st Step No # 1231 RITA

PARKING

EARTHWORK

EXCAVATION

104 cu yds

+ 10% 10.4 " "

114.4 cu yds

CUL-DE-SAC ON LOTUS STREET

TYP. 5th EAST of E.L. ELIZABETH AVE

6" concrete pav't and integral curb

CITY OF WICHITA, KANSAS

R.W. LINN CITY ENGINEER

Date _____ proj No. 612-K-245-80781000-000-001

3/4

7714