Survey ED Bk ED-12
Plan J.L.A.
Exc "
Checked

B.M. 167.90 N.E. corner tile porch
House #535 South Oliver

NOTE:
Field Engineer to measure Sq.Ft. of asphalt mat removed.

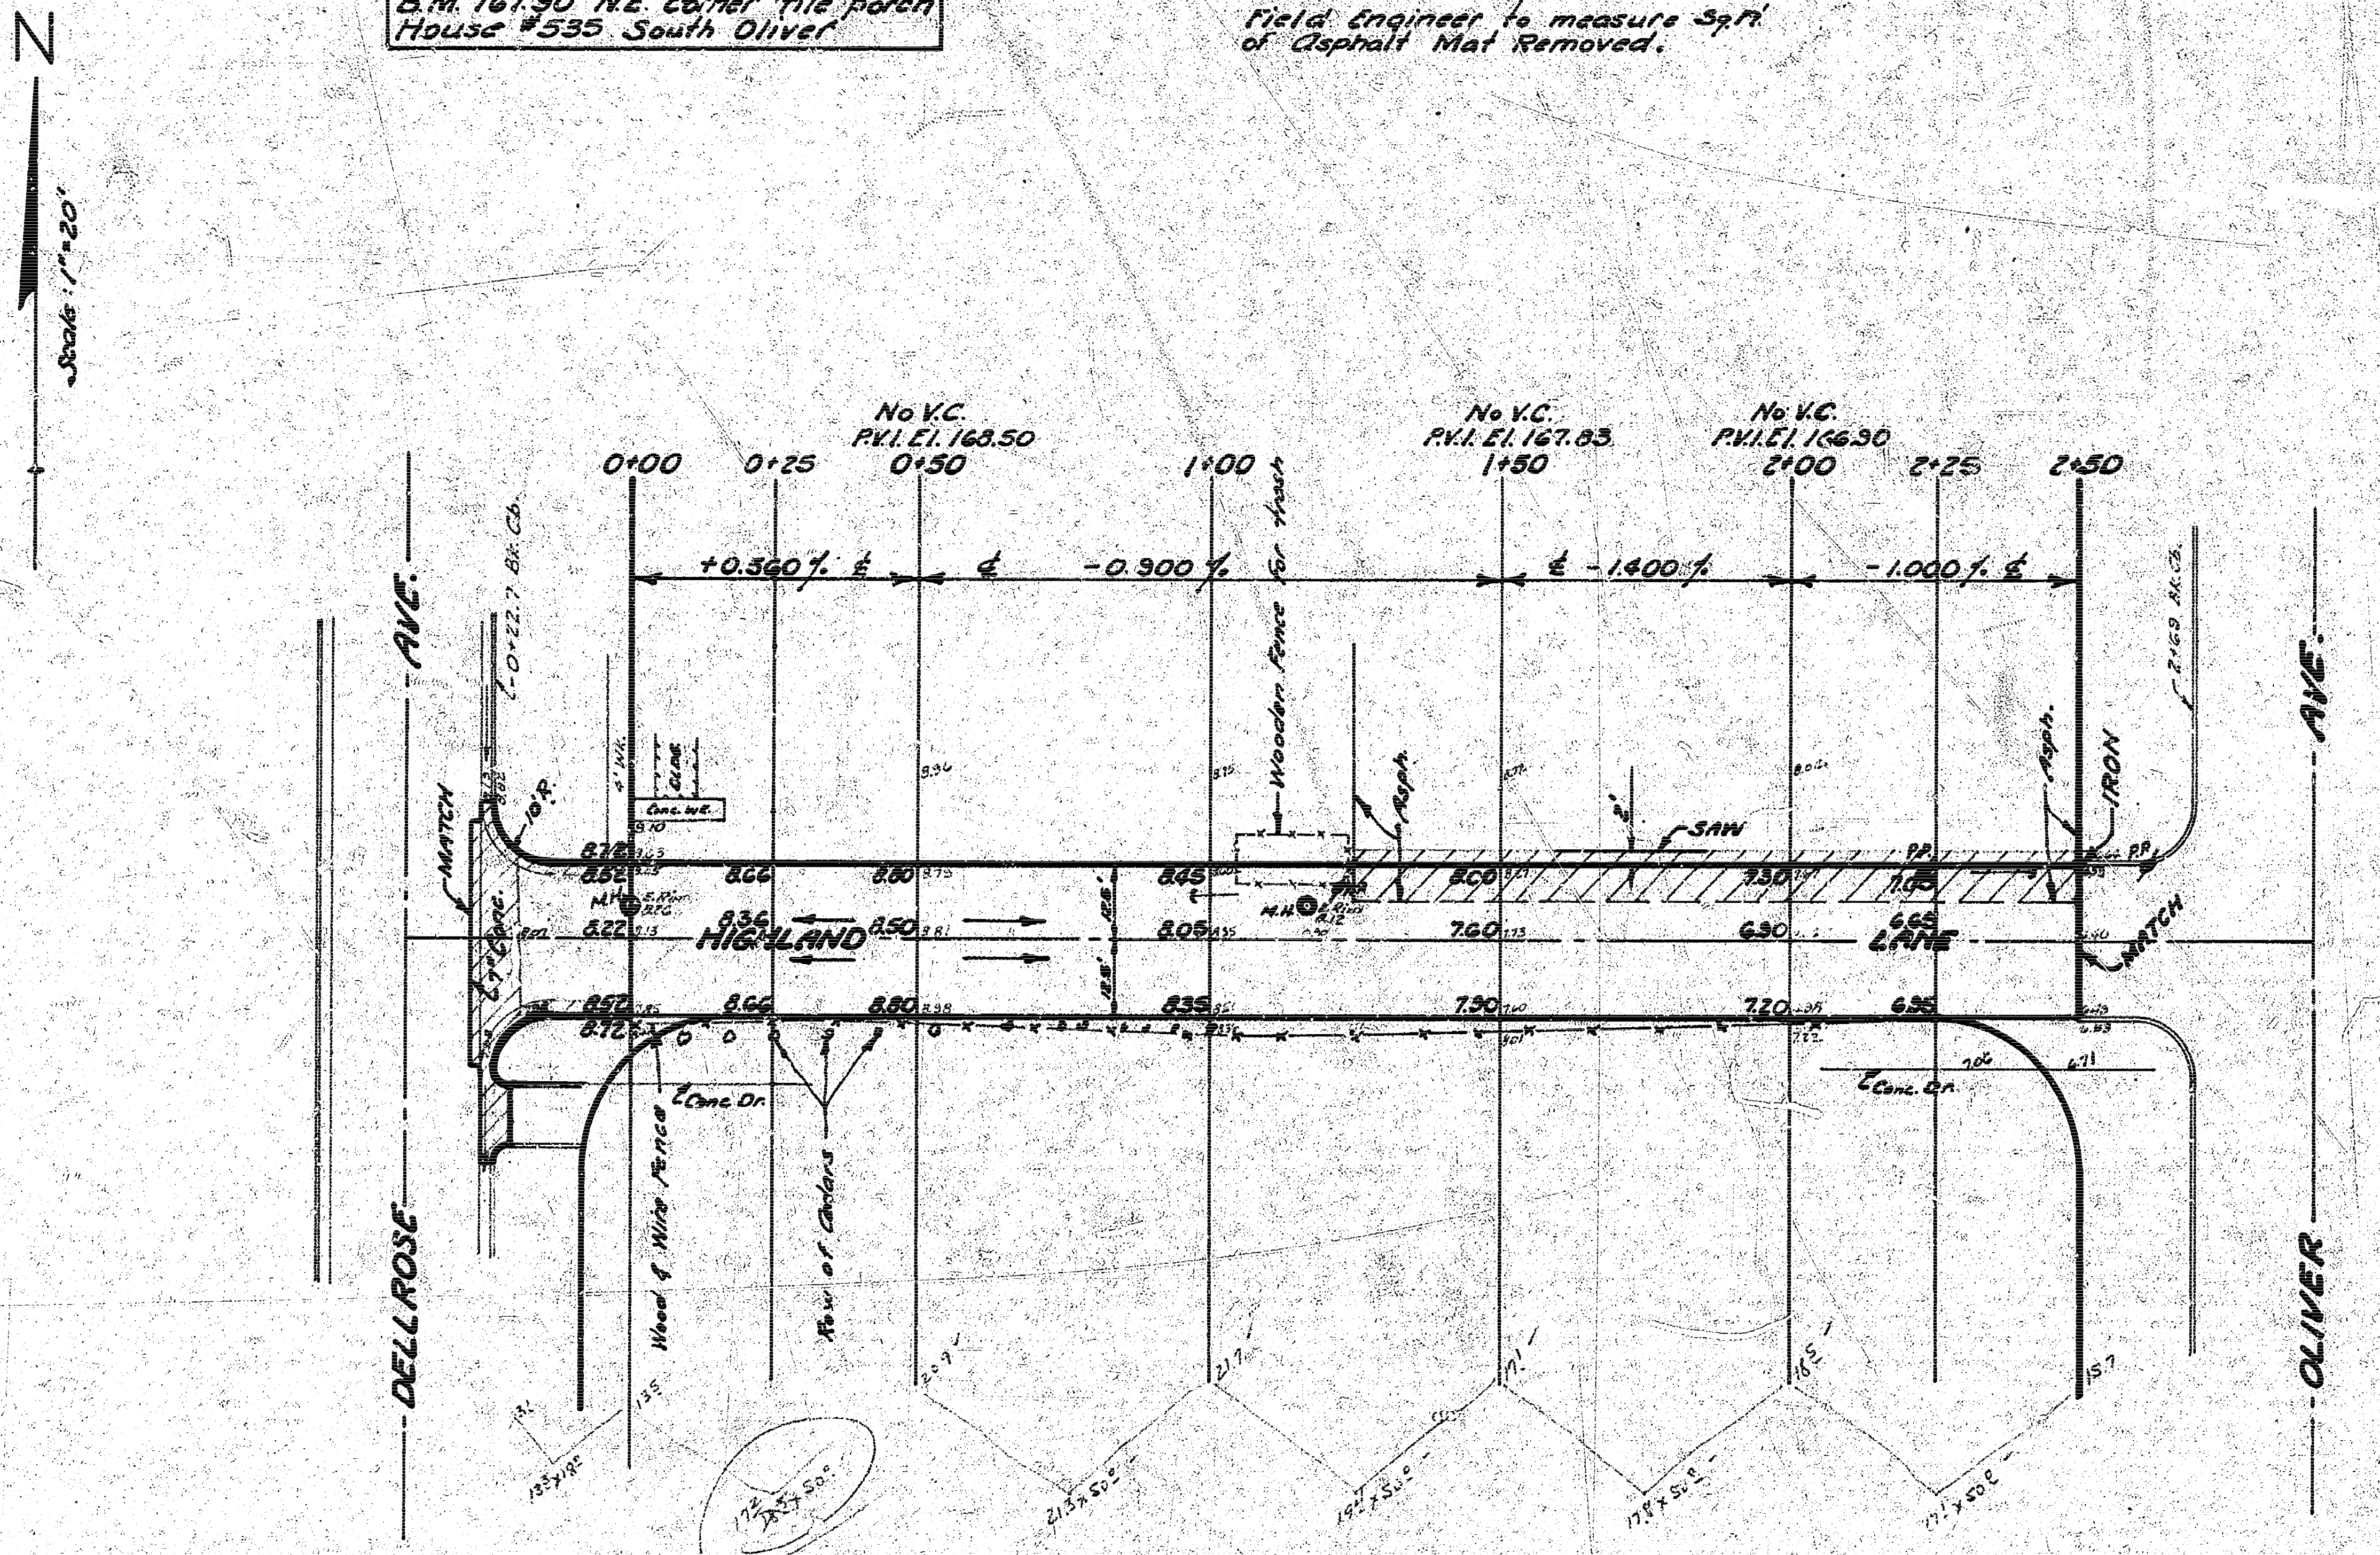

N
Scale: 1"=20'
No V.C.
P.V.I. El. 168.50
No V.C.
P.V.I. El. 167.83
No V.C.
P.V.I. El. 166.30
0+00
0+25
0+50
1+00
1+50
2+00
2+25
2+50
+0.360 % ℄
-0.900 %
℄ -1.400 %
-1.000 % ℄
DELLROSE AVE.
OLIVER AVE.
HIGHLAND
LANE
MATCH
10'R.
Conc. Wk.
Wooden Fence for trash
Asph.
SAW
IRON
P.P.
M.H.
Wood & Wire Fence
Row of Cedars
℄ Conc. Dr.
8.72
8.52
8.22
8.36
8.52
8.12
8.66
8.80
8.50
8.80
8.45
8.05
8.35
8.00
7.60
7.30
7.30
6.90
7.20
7.05
6.65
6.35
12.5'
12.5'
21.3 x 50.0
19.8 x 50.0
17.8 x 50.0
17.1 x 50.0
13.5 x 13.5

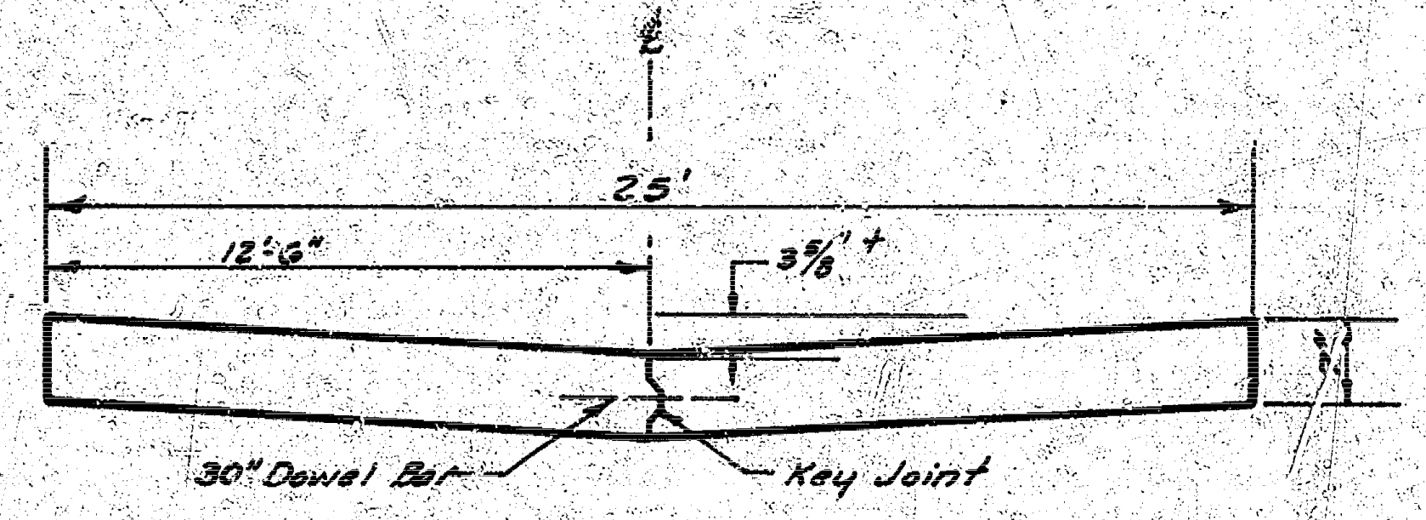

℄
25'
12'-6"
3⅝" +
30" Dowel Bar
Key Joint

TYPICAL SECTION
No Scale

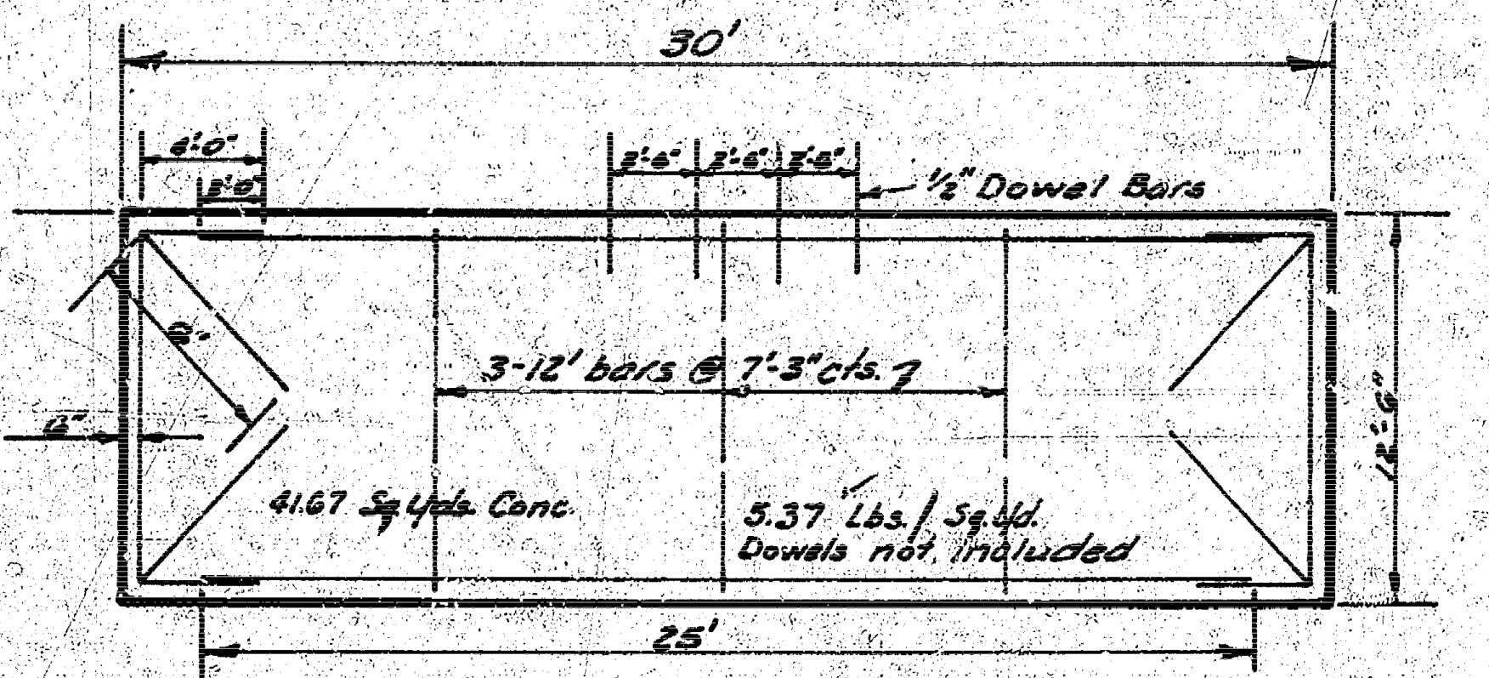

30'
4'-0"
2'-0"
2'-6"
2'-6"
2'-6"
½" Dowel Bars
℄
6"
6"
3-12' bars @ 7'-3" cts.
41.67 Sq.Yds. Conc.
5.37 Lbs./Sq.Yd.
Dowels not included
12'-6"
25'

STEEL PATTERN
No Scale:

NOTE
All Reinf. Steel to be #6 bars except dowel bars.

19.5
14.5
60.0
21.0
56.0
149.0

	PROPERTY EXCAVATION
	174 Cu.Yds.
+10 %	17 " "
Totals	191 Cu.Yds.
	CITY
	9 Cu.Yds. Exc.
+10 %	1 " "
Total	10 Cu.Yds.

Sub-Grade Modification
120 Cu.Yds. Comp. Fill.

40 Cu.Yds. Comp. Fill

JOHN L. ALLEN 821

B.E. SMITH 436

Revised 11-20-69

HIGHLAND LANE
FROM E.L. DELLROSE AVE.
to W.L. OLIVER AVE.
25'-7" Concrete
B.E. SMITH CITY ENGINEER
CITY OF WICHITA KANSAS
Date: Nov. 1969
Project No. C19-65

11 2 5 18 8