Survey ED Bk ED-12
Plat LL.A.
Exc "
Checked

B.M. 167.90 N.E. corner tile porch
House #535 South Oliver

NOTE:
Field Engineer to measure Sq.Ft.
of Asphalt Mat Removed.

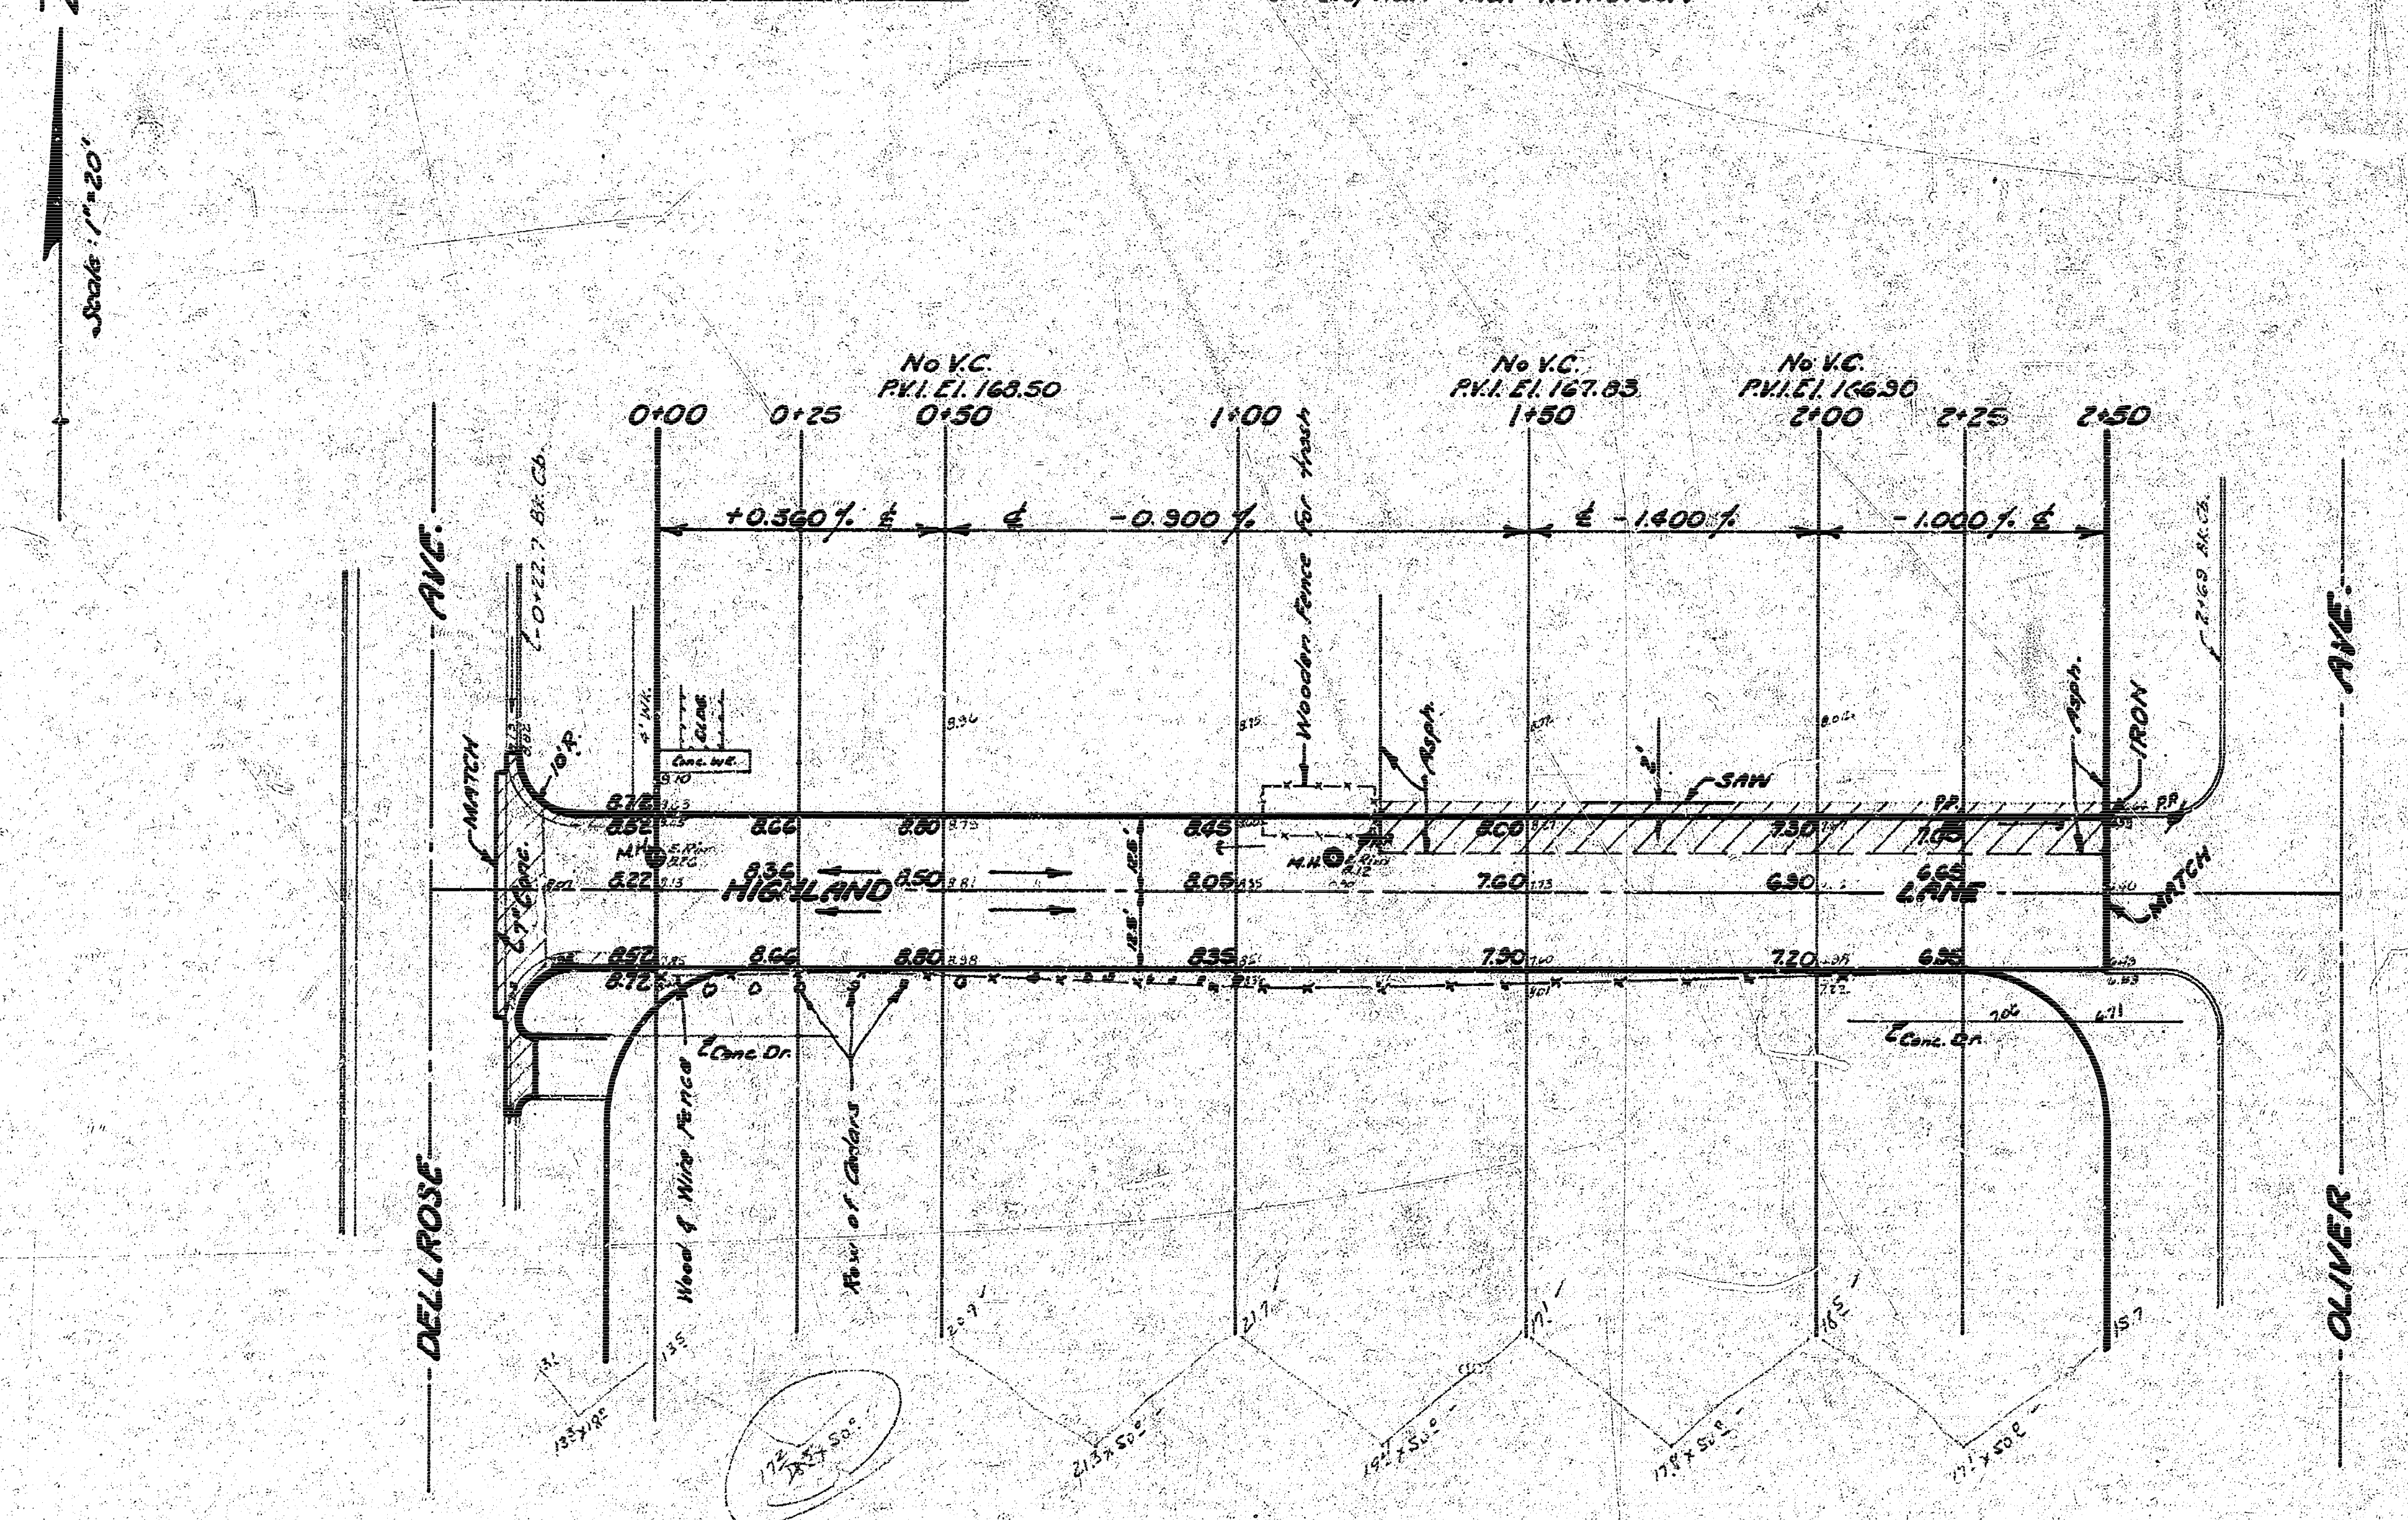

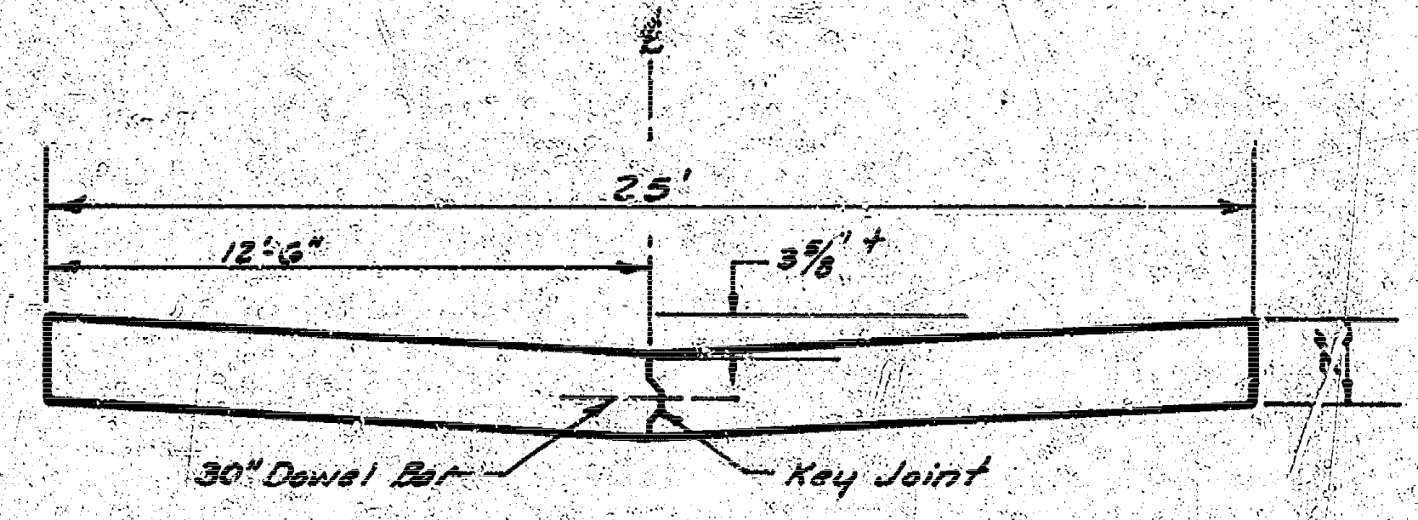

TYPICAL SECTION
No Scale

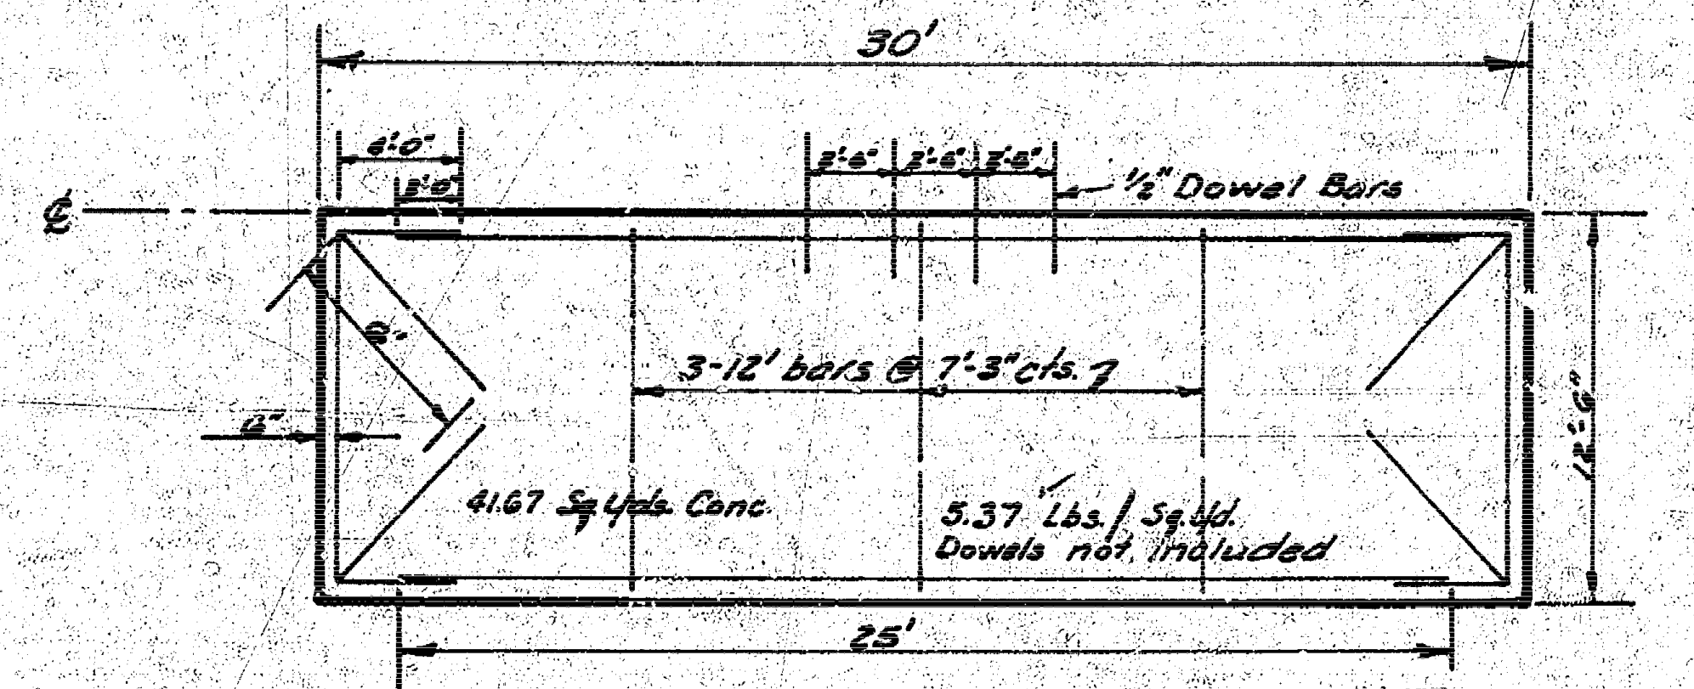

STEEL PATTERN
No Scale:

NOTE
All Reinf. Steel to be #6 bars except dowel bars.

PROPERTY
EXCAVATION

	174 Cu.Yds.
+10 %	17 " "
Totals	191 Cu.Yds.

CITY

	9 Cu.Yds. Exc.
+10 %	1 " "
Total	10 Cu.Yds.

Sub-Grade Modification
120 Cu.Yds. Comp. Fill.

40 Cu.Yds. Comp. Fill

JOHN L. ALLEN 821

B.E. SMITH 436

Revised 11-20-69

# HIGHLAND LANE
FROM E.L. DELLROSE AVE.
to W.L. OLIVER AVE.
25'-7" Concrete
B.E. SMITH CITY ENGINEER
CITY OF WICHITA KANSAS
Date: Nov 1969

Project No. C19-65

11 2 5 18 8